FINAL SURVEY	BY	DATE
SURVEYED		
PLOTTED		
TEMPLATE		
AREAS		
AREAS CHECKED		
NOTE BOOK		
NO.		

ORIGINAL SURVEY	BY	DATE
SURVEYED		
PLOTTED		
TEMPLATE		
AREAS		
AREAS CHECKED		
NOTE BOOK		
NO.		

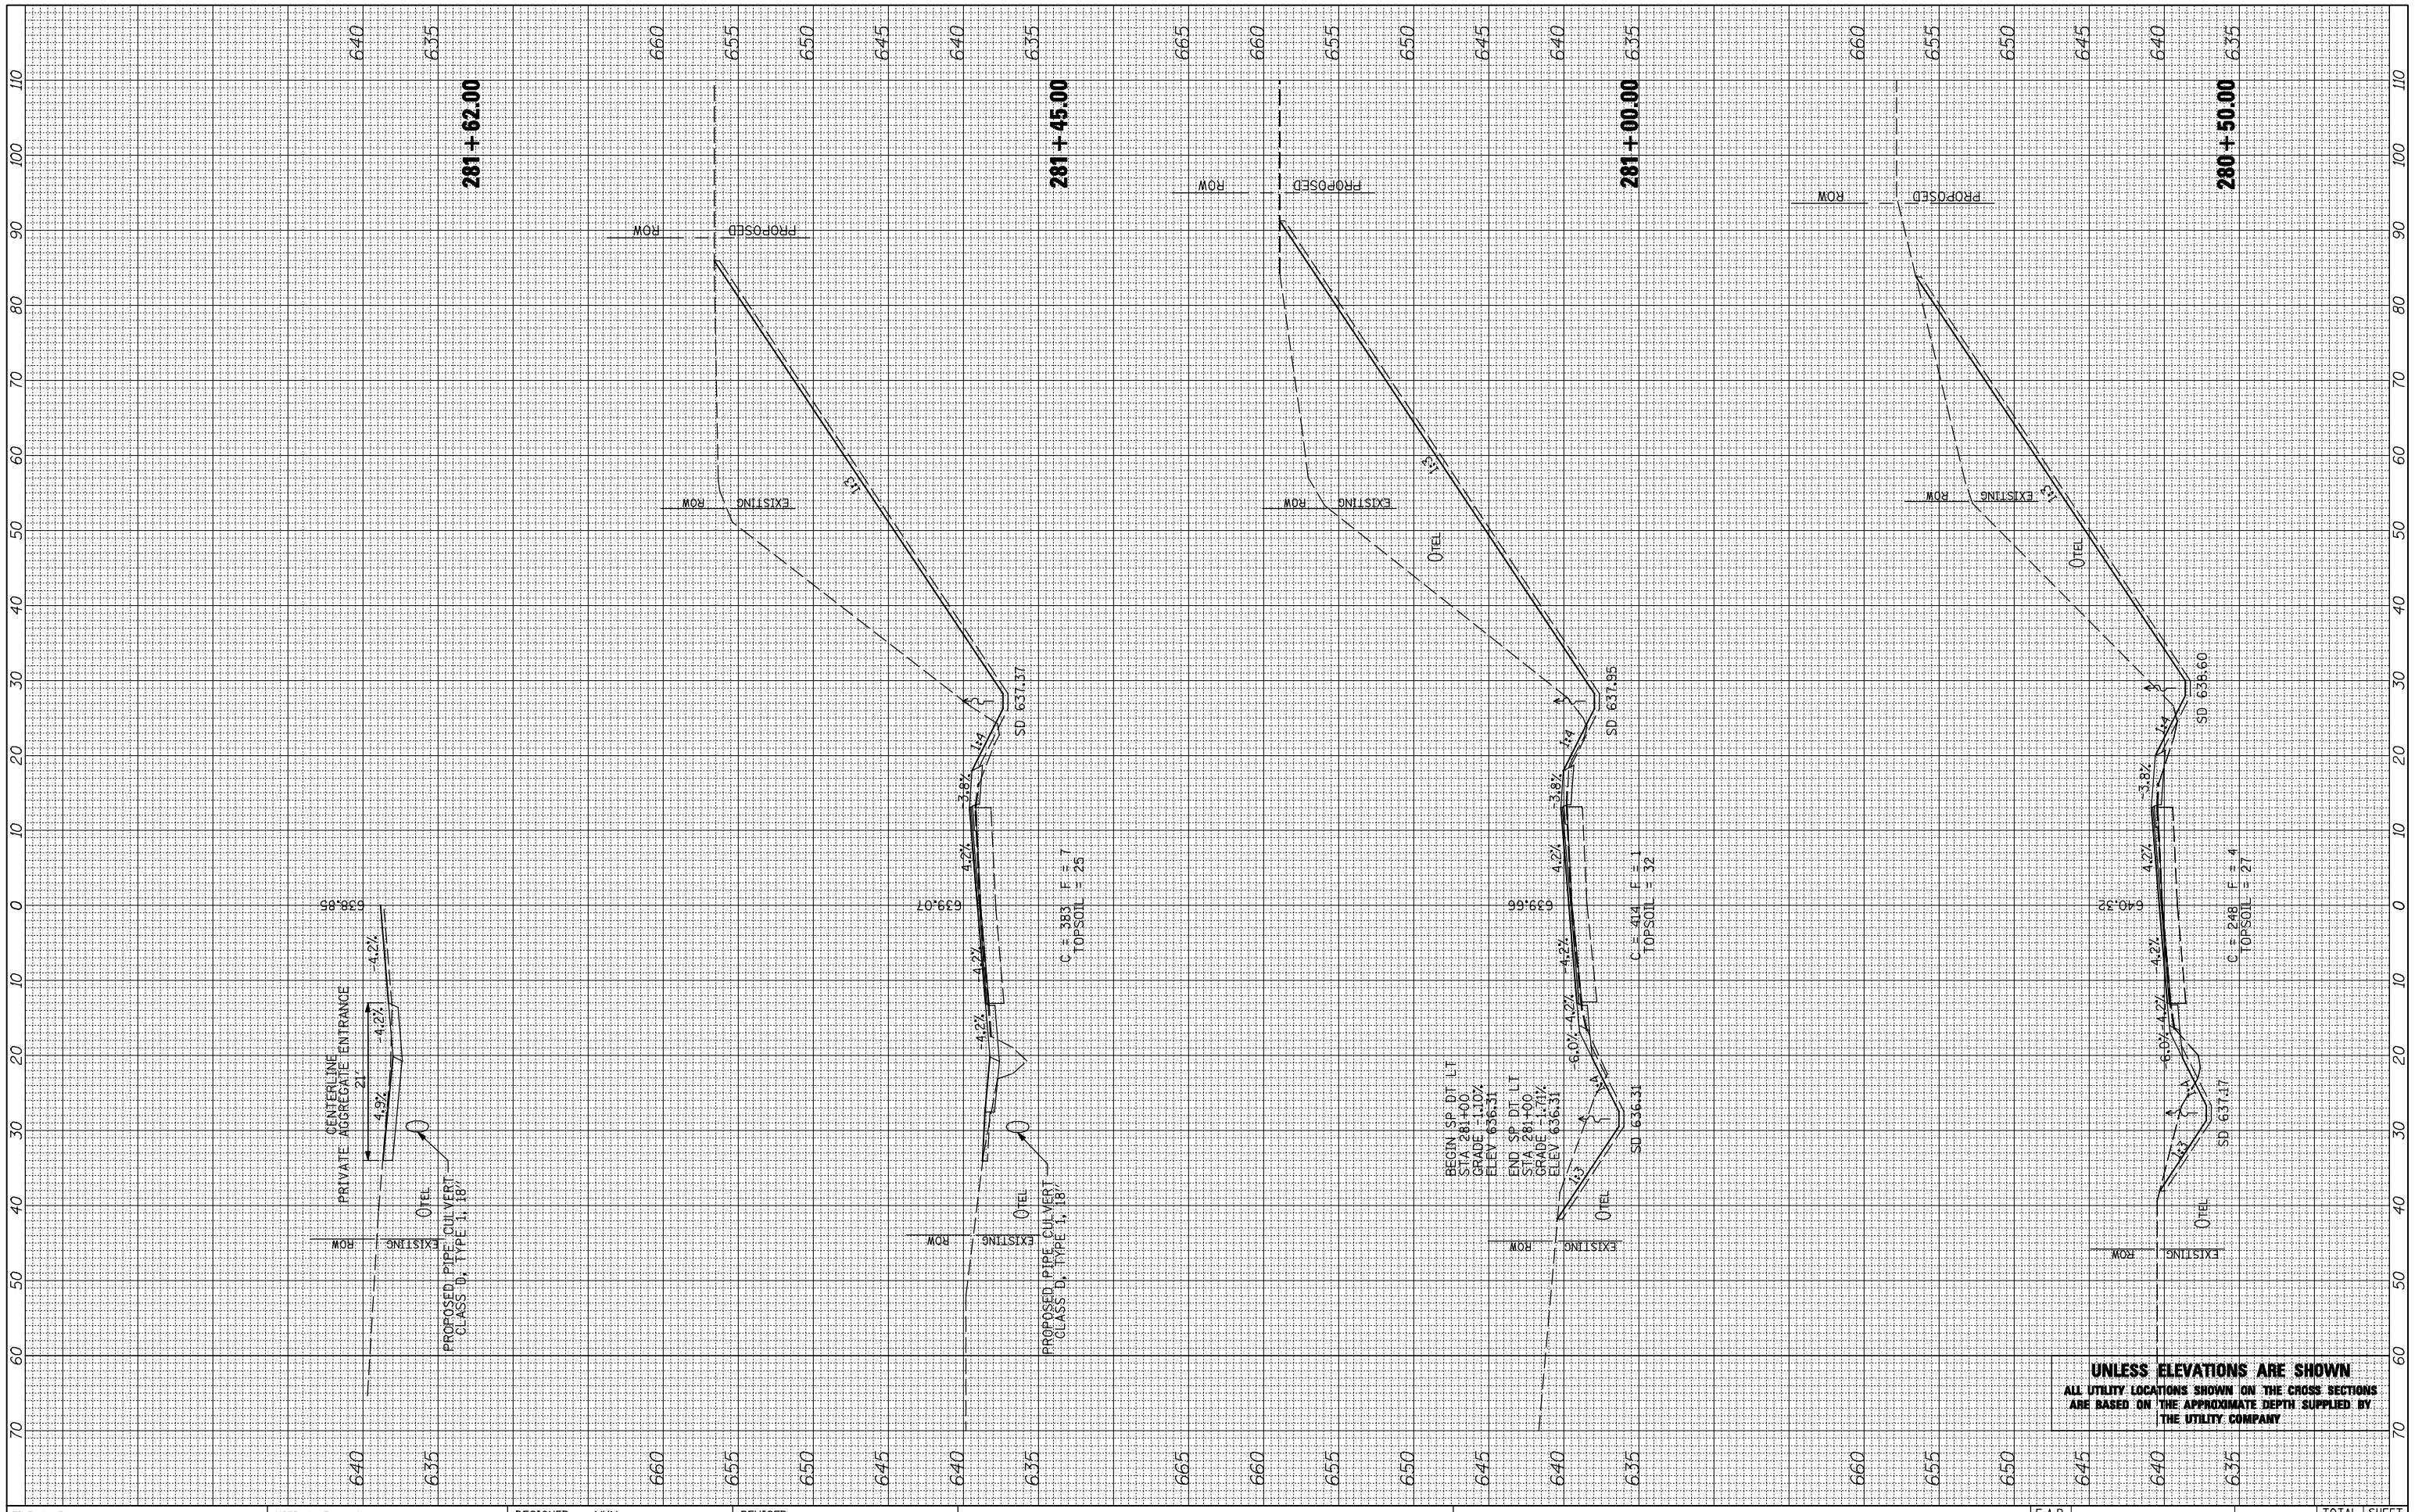

UNLESS ELEVATIONS ARE SHOWN

ALL UTILITY LOCATIONS SHOWN ON THE CROSS SECTIONS ARE BASED ON THE APPROXIMATE DEPTH SUPPLIED BY THE UTILITY COMPANY

FILE NAME =	USER NAME = jdeen	DESIGNED - MVM	REVISED -
v:\transportation\3013\cadd_sheets\D468580-sht-xssht.dgn		DRAWN - TJD	REVISED -
	PLOT SCALE = 20.0000 ' / IN.	CHECKED - AWM	REVISED -
$MODELNAME$	PLOT DATE = 7/25/2013	DATE - JULY 24, 2013	REVISED -

STATE OF ILLINOIS
DEPARTMENT OF TRANSPORTATION

F.A.P. ROUTE 698 (IL 89)
CROSS SECTIONS

SCALE: | SHEET 4 OF 15 SHEETS | STA. 280+50.00 TO STA. 281+62.00

F.A.P. RTE.	SECTION	COUNTY	TOTAL SHEETS	SHEET NO.
698	(125VBR)BR	MARSHALL	148	137
		CONTRACT NO. 68580		
		ILLINOIS	FED. AID PROJECT	