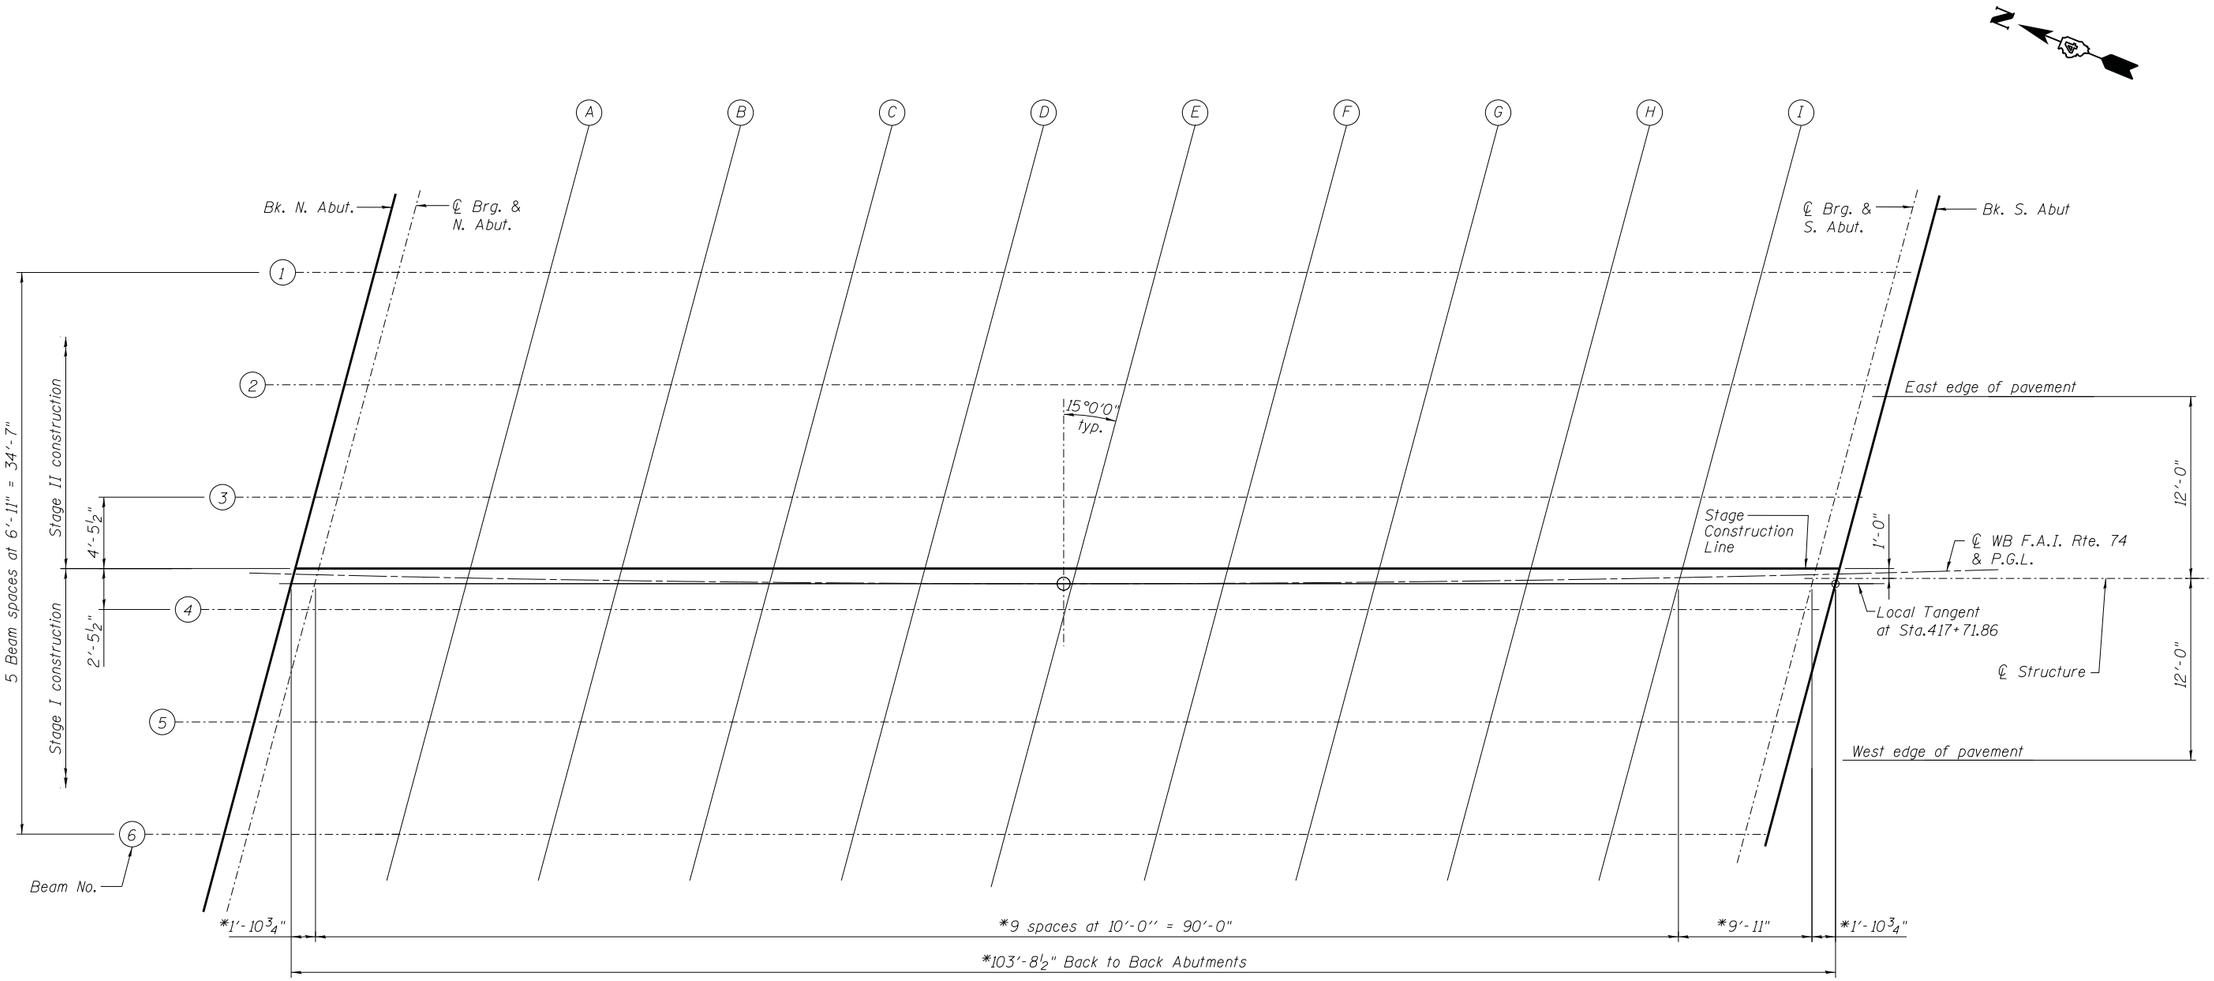

PLAN

* Measured along Local Tangent

NOTES

1. For Top of Slab elevations at South Approach Slab see sheet S11 of S25.
2. For Top of Slab elevations at North Approach Slab see sheet S10 of S25.

FILE NAME = ...\0480091-68084-006-TOS.dgn	DESIGNED EV	REVISED -	EPSTEIN 600 WEST FULTON STREET CHICAGO, ILLINOIS 60661-1259 TEL 312 454 9100 FAX 312 559 1217 WEB www.epsteinglobal.com	STATE OF ILLINOIS DEPARTMENT OF TRANSPORTATION	TOP OF DECK STRUCTURE NO. 048-0091	F.A.I. RTE.	SECTION	COUNTY	TOTAL SHEETS / SHEET NO.
	DRAWN JCP	REVISED -				74	48-1(25B)BR, BR-1	KNOX	131 / 52
PLOT TIME = 4:31:52 PM	CHECKED PC	REVISED -						CONTRACT NO. 68B85	
PLOT DATE = 7/30/2014	DATE 05 03 2013	REVISED -			SHEET NO. S6 OF S25 SHEETS		ILLINOIS FED. AID PROJECT		