STATE OF ILLINOIS
DEPARTMENT OF PUBLIC WORKS & BUILDINGS
DIVISION OF HIGHWAYS

F.A.I. 74	48-25B	KNOX	20	6

SHEET NO. 2
/2 SHEETS

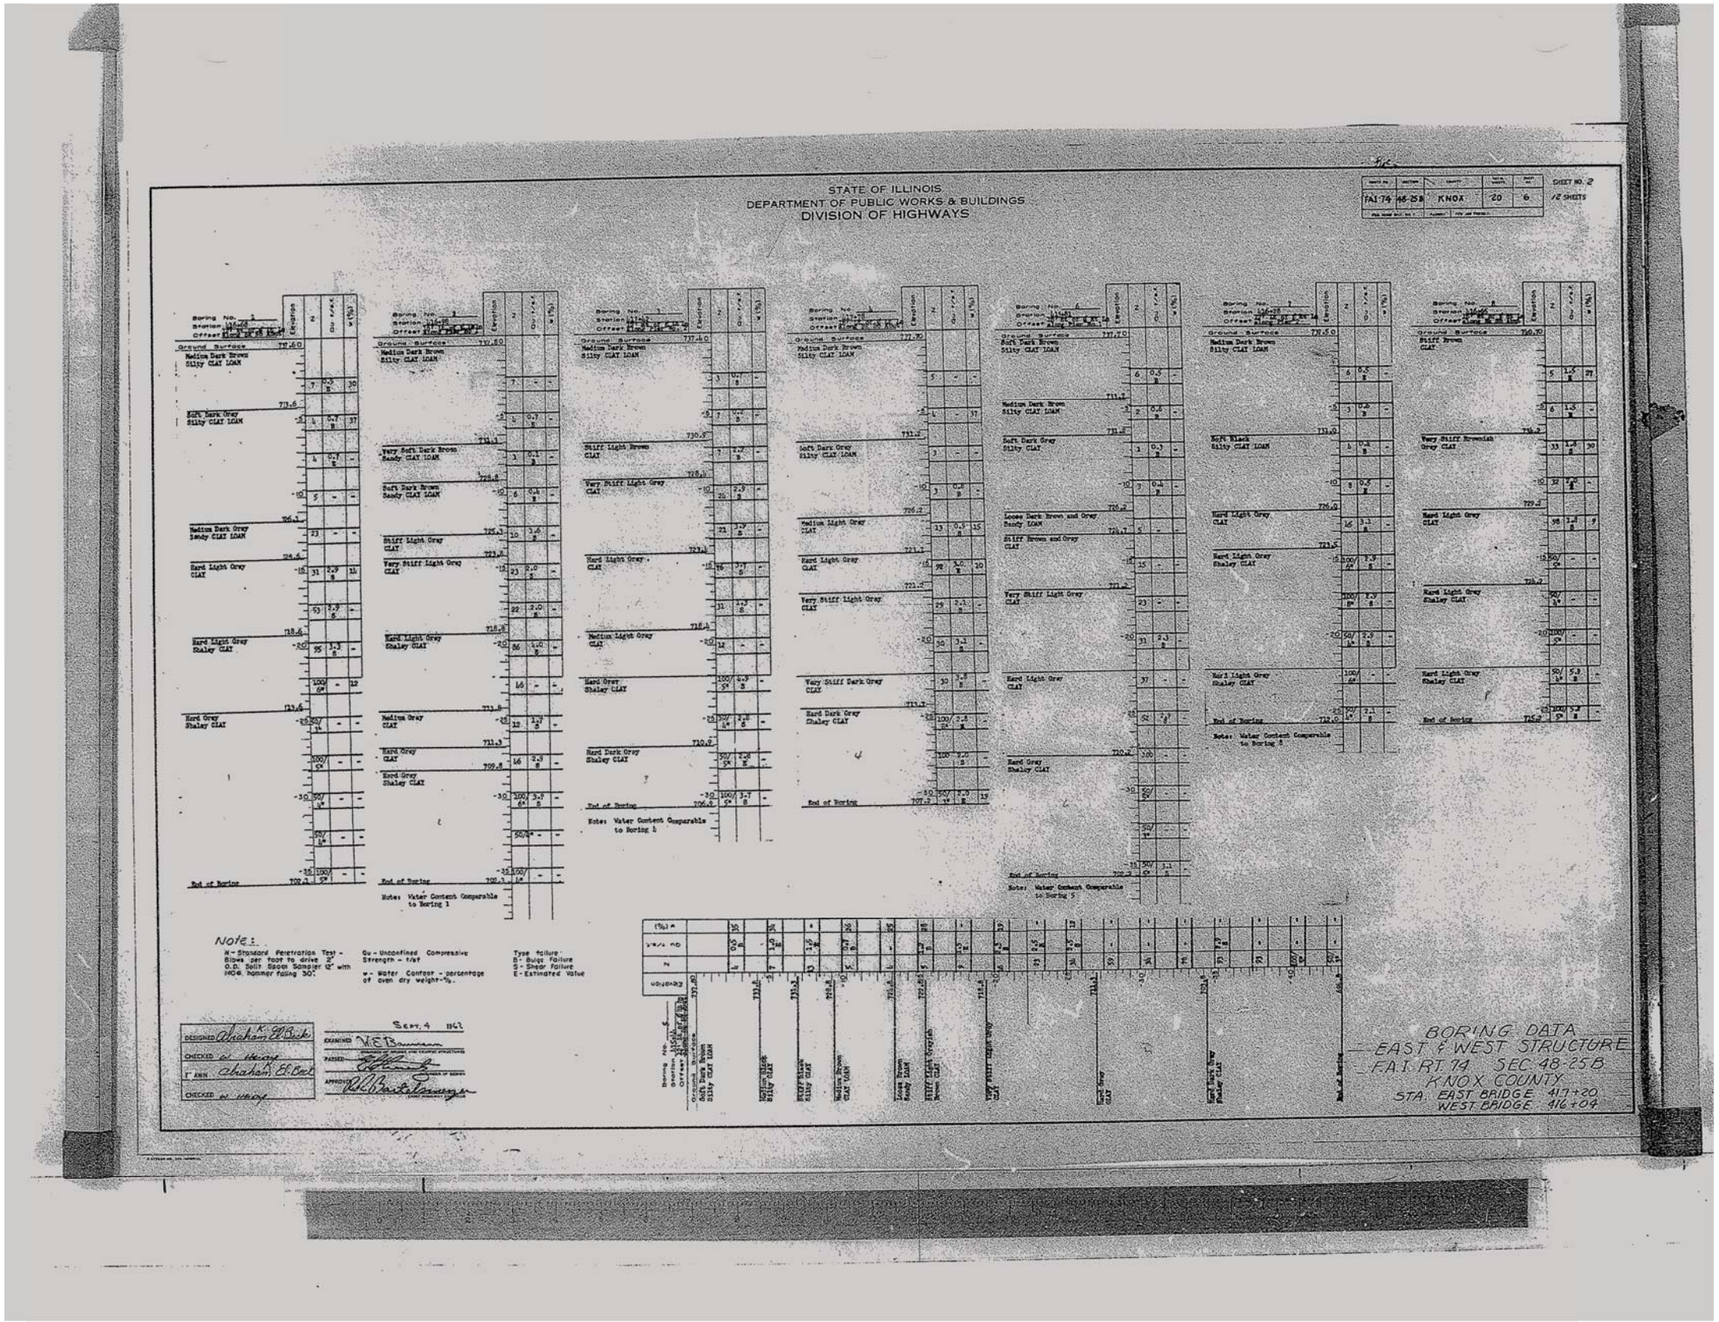

FOR INFORMATION ONLY

FILE NAME =	DESIGNED - TLM	REVISED -	
...\D4-174-HendersonCreek-EB-shtAPP6-D4.dgn	DRAWN - TLM	REVISED -	
PLOT TIME = 4:36:15 PM	CHECKED - GAO	REVISED -	
PLOT DATE = 7/30/2014	DATE - 10/22/2013	REVISED -	

EPSTEIN
600 WEST FULTON STREET
CHICAGO, ILLINOIS
60661-1259
TEL 312 454 9100
FAX 312 559 1217
WEB www.epsteinglobal.com

STATE OF ILLINOIS
DEPARTMENT OF TRANSPORTATION

EXISTING PLANS

SCALE: N.T.S. | SHEET NO. OF SHEETS | STA. | TO STA.

F.A.I. RTE.	SECTION	COUNTY	TOTAL SHEETS	SHEET NO.
74	48-[(25B)BR, BR-1]	KNOX	131	117
		CONTRACT NO. 68B85		
	ILLINOIS FED. AID PROJECT			