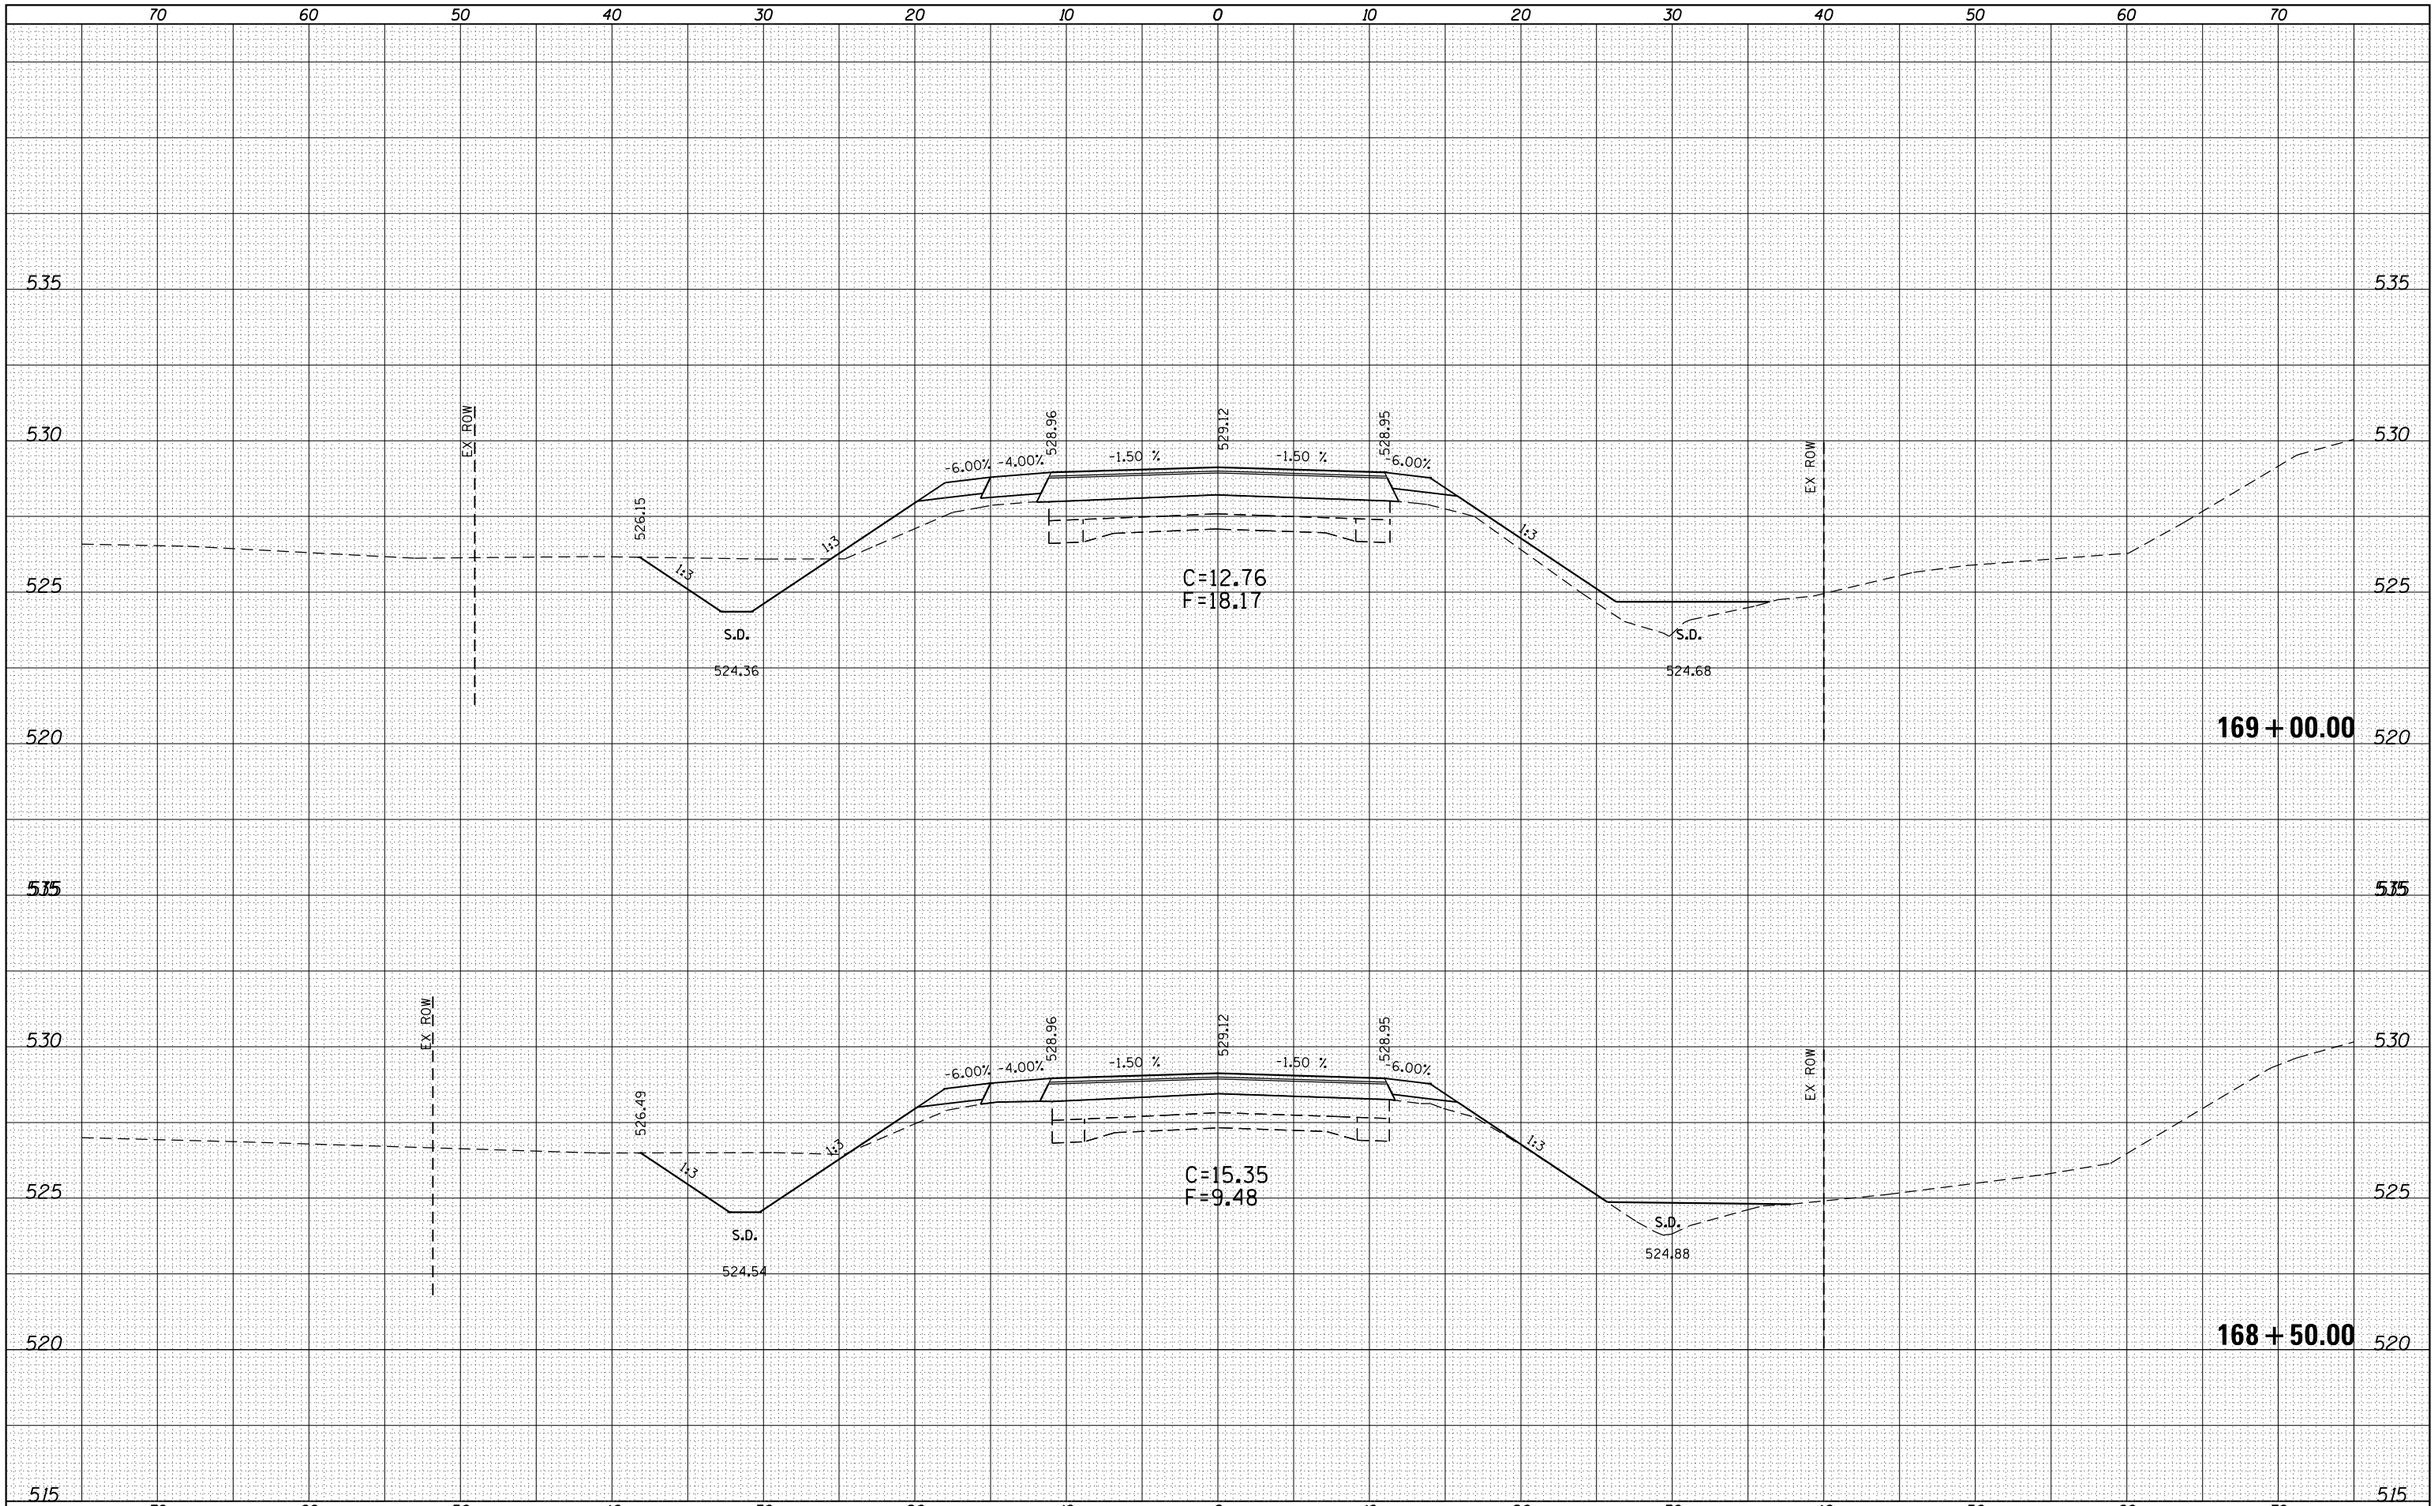

FINAL SURVEY | NOTE BOOK NO. | SURVEYED | PLOTTED | TEMPLATE | AREAS | AREAS CHECKED | BY | DATE

ORIGINAL SURVEY | NOTE BOOK NO. | SURVEYED | PLOTTED | TEMPLATE | AREAS | AREAS CHECKED | BY | DATE

FILE NAME = c:\pw_work\pwidot\sparksgw\d0296720\D672F32-sht-xssht.dgn	USER NAME = sparksgw	DESIGNED - FTS	REVISED -
		DRAWN - FTS	REVISED -
	PLOT SCALE = 10.0000 ' / in.	CHECKED - JWC	REVISED -
Default	PLOT DATE = Jun-06-2014 10:36:12AM	DATE -	REVISED -

STATE OF ILLINOIS
DEPARTMENT OF TRANSPORTATION

CROSS SECTION SHEETS IL 94L 96

SCALE: | SHEET 14 OF 30 SHEETS | STA. 168+50.00 TO STA.169+00.00

F.A.P. RTE.	SECTION	COUNTY	TOTAL SHEETS	SHEET NO.
**	(119)RS-11,(113)RS-6	HANCOCK	95	79

CONTRACT NO. 72F32

ILLINOIS FED. AID PROJECT

** 685 & 510