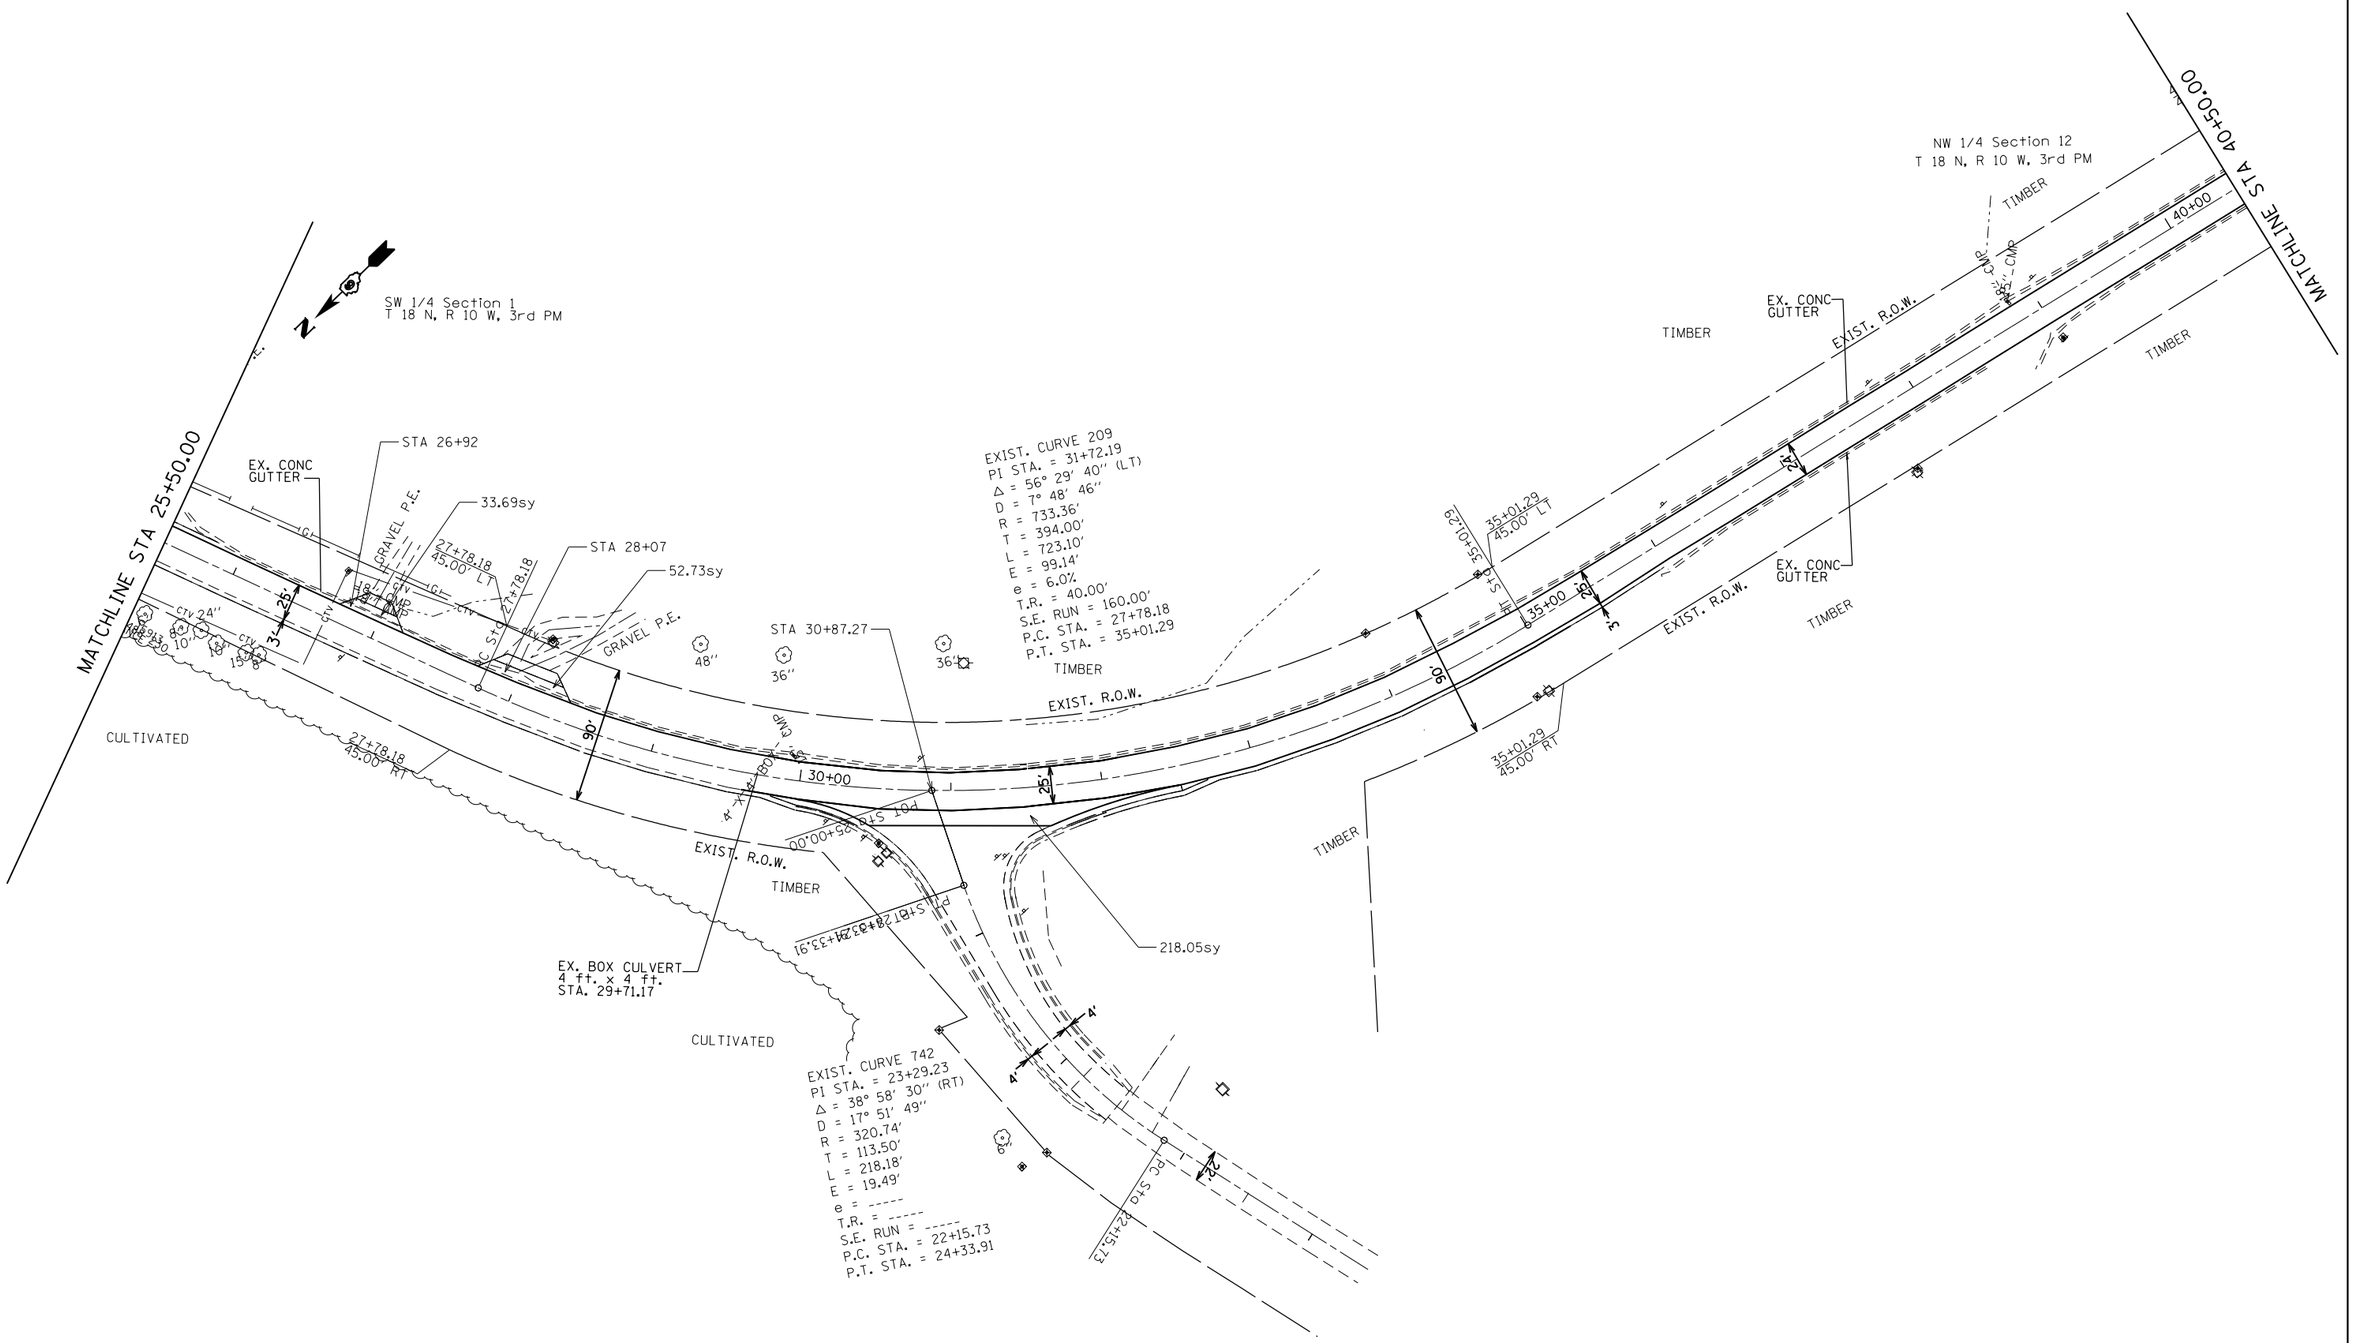

FILE NAME =	USER NAME = sparksgw	DESIGNED -	REVISED -	**STATE OF ILLINOIS**	**PLAN SHEETS**	F.A.P. RTE.	SECTION	COUNTY	TOTAL SHEETS	SHEET NO.
c:\pw_work\pwidot\sparksgw\d0313810\D672F70-Plan11.dgn		DRAWN -	REVISED -	**DEPARTMENT OF TRANSPORTATION**		614	(146) RS-4	CASS	28	11
	PLOT SCALE = 100.0000 ' / in.	CHECKED -	REVISED -					CONTRACT NO. 72F70		
Default	PLOT DATE = Jun-06-2014 10:51:41AM	DATE -	REVISED -		SCALE: SHEET OF SHEETS STA. TO STA.			ILLINOIS FED. AID PROJECT		