STATE OF ILLINOIS
DEPARTMENT OF TRANSPORTATION

ROUTE NO.	SECTION	COUNTY	TOTAL SHEETS	SHEET NO.
F.A.I. 408	I-4B-1	ADAMS	57	23
FED. ROAD DIST. NO. 7	ILLINOIS	FED. AID PROJECT		

SHEET NO. 7
27 SHEETS

Note: For typical corner section, see sheet #6.

For parapet section at end of deck, see sheet #6.

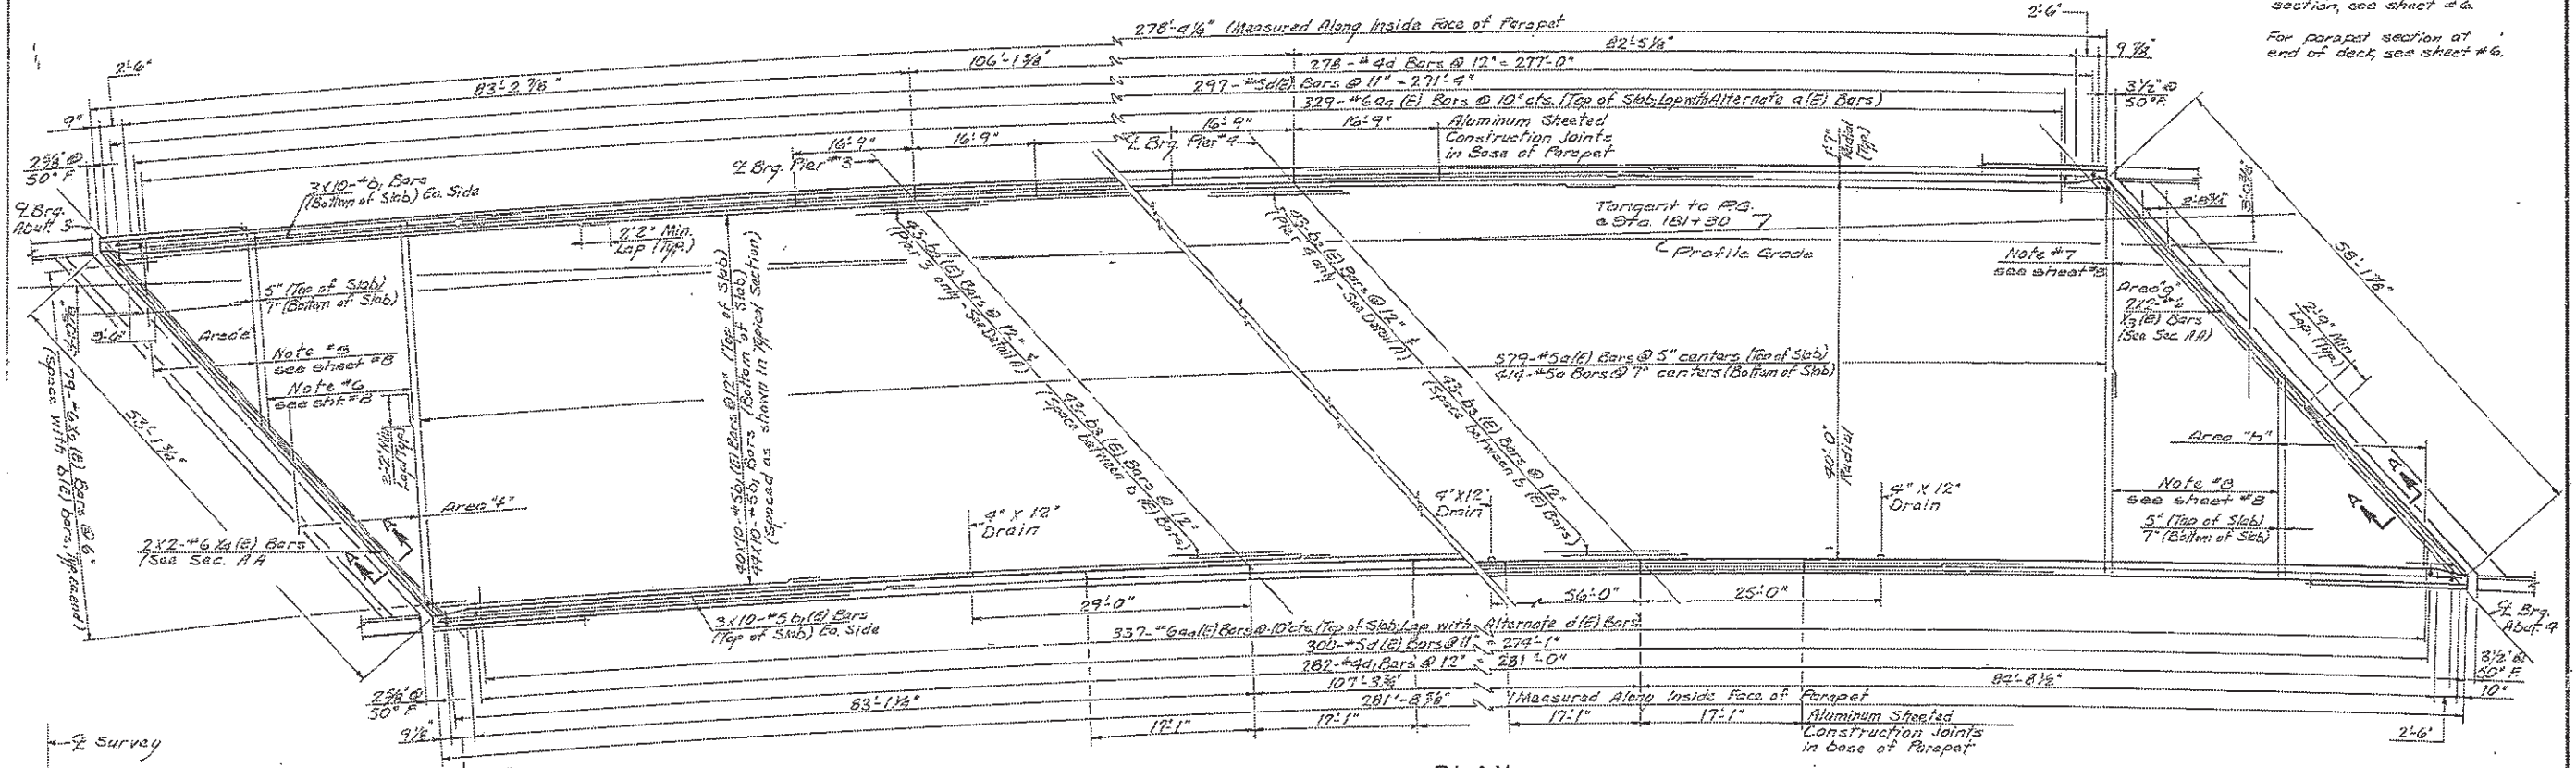

PLAN
(Northbound Lanes)

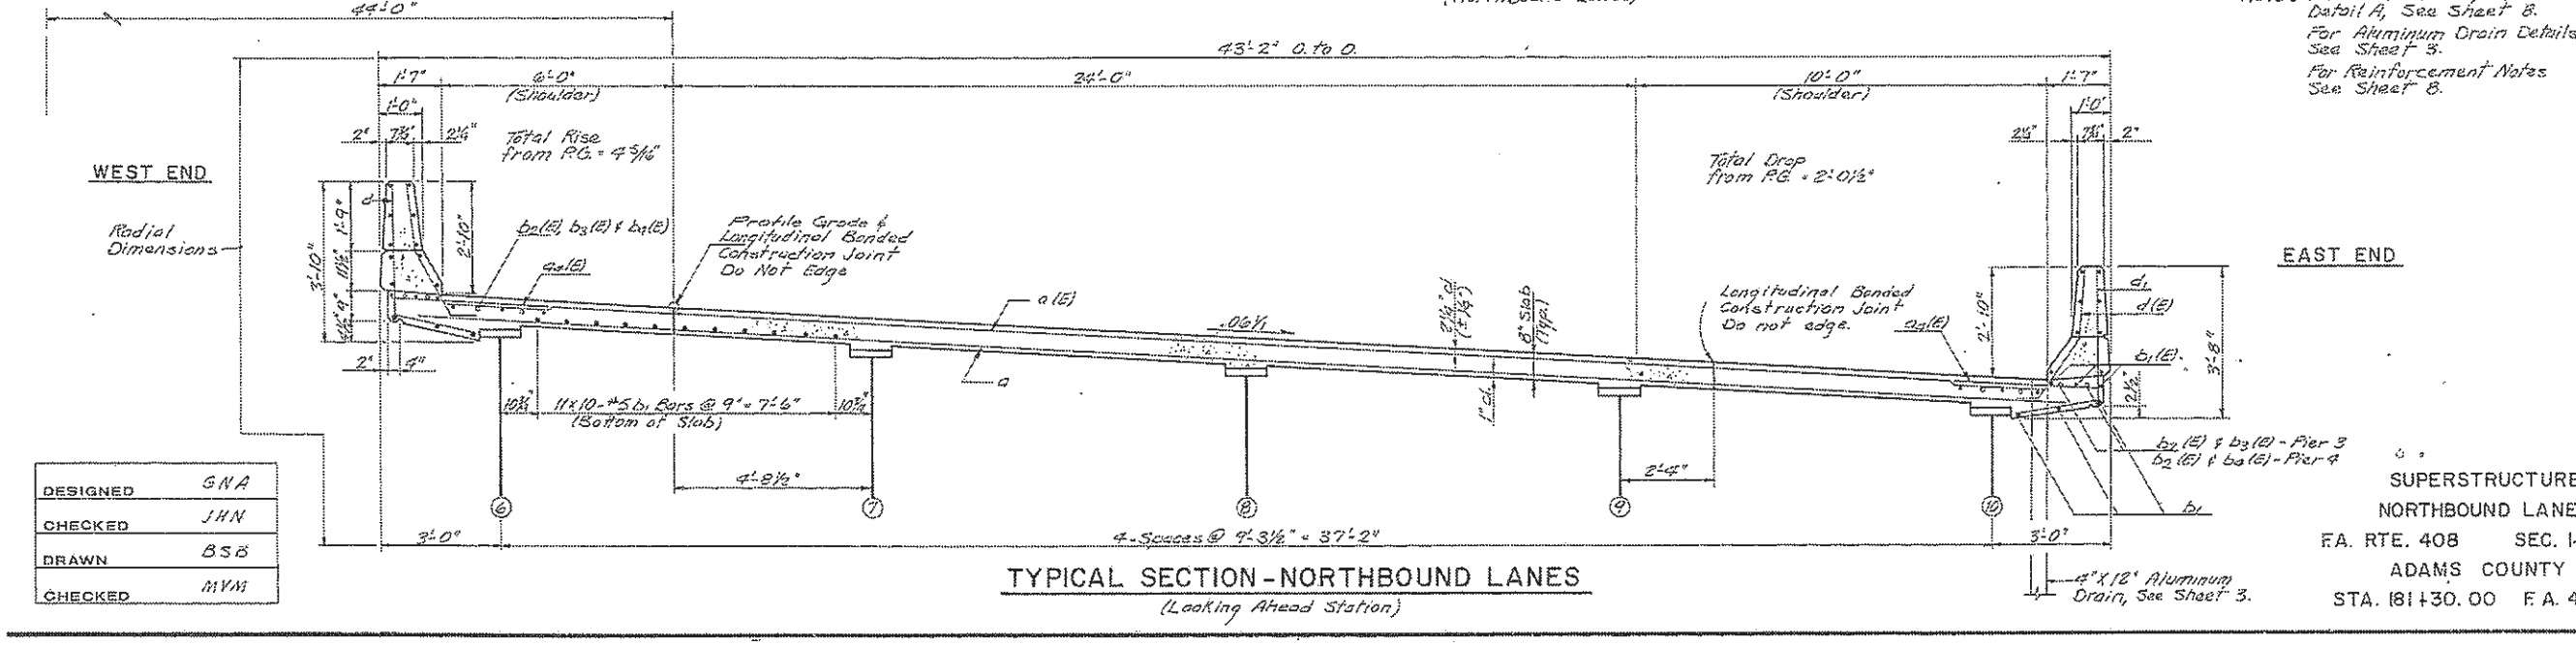

TYPICAL SECTION - NORTHBOUND LANES
(Looking Ahead Station)

NOTES: For Sections A-A, and Detail A, See Sheet 8.
For Aluminum Drain Details See Sheet 3.
For Reinforcement Notes See Sheet 8.

DESIGNED	SNA
CHECKED	JHN
DRAWN	BSB
CHECKED	MVM

SUPERSTRUCTURE
NORTHBOUND LANES
F.A. RTE. 408 SEC. I-4B-1
ADAMS COUNTY
STA. 181+30.00 F.A. 408

FILE NAME =	USER NAME = kadirmo	DESIGNED -	REVISED -
c:\operations\bridgeplans.cad\72h36 - I-72 bridge paint 2015\plansheet.dgn		DRAWN -	REVISED -
	PLOT SCALE = 100.0000 ' / in.	CHECKED -	REVISED -
Default	PLOT DATE = Aug-19-2014 12:31:15PM	DATE -	REVISED -

STATE OF ILLINOIS
DEPARTMENT OF TRANSPORTATION

EXSITING SN: 001-0062/63
FOR INFORMATION ONLY

SCALE: | SHEET OF SHEETS | STA. | TO STA.

F.A.I. RTE.	SECTION	COUNTY	TOTAL SHEETS	SHEET NO.
172	D6 BDGE PAINTING 2015	ADAMS	30	16
		CONTRACT NO. 72H36		
	ILLINOIS FED. AID PROJECT			