STATE OF ILLINOIS
DEPARTMENT OF TRANSPORTATION

ROUTE NO.	SECTION	COUNTY	TOTAL SHEETS	SHEET NO.
F.A.I. Rte. 408	I-3HB	ADAMS	153	70
FED. ROAD DIST. NO. 7	ILLINOIS	FED. AID PROJECT		

SHEET NO. 13
SHEETS 29

FOR FLOOR DRAIN DETAILS, SEE SHEET NO. 12

FOR SECTION C-C, SEE SHEET NO. 14

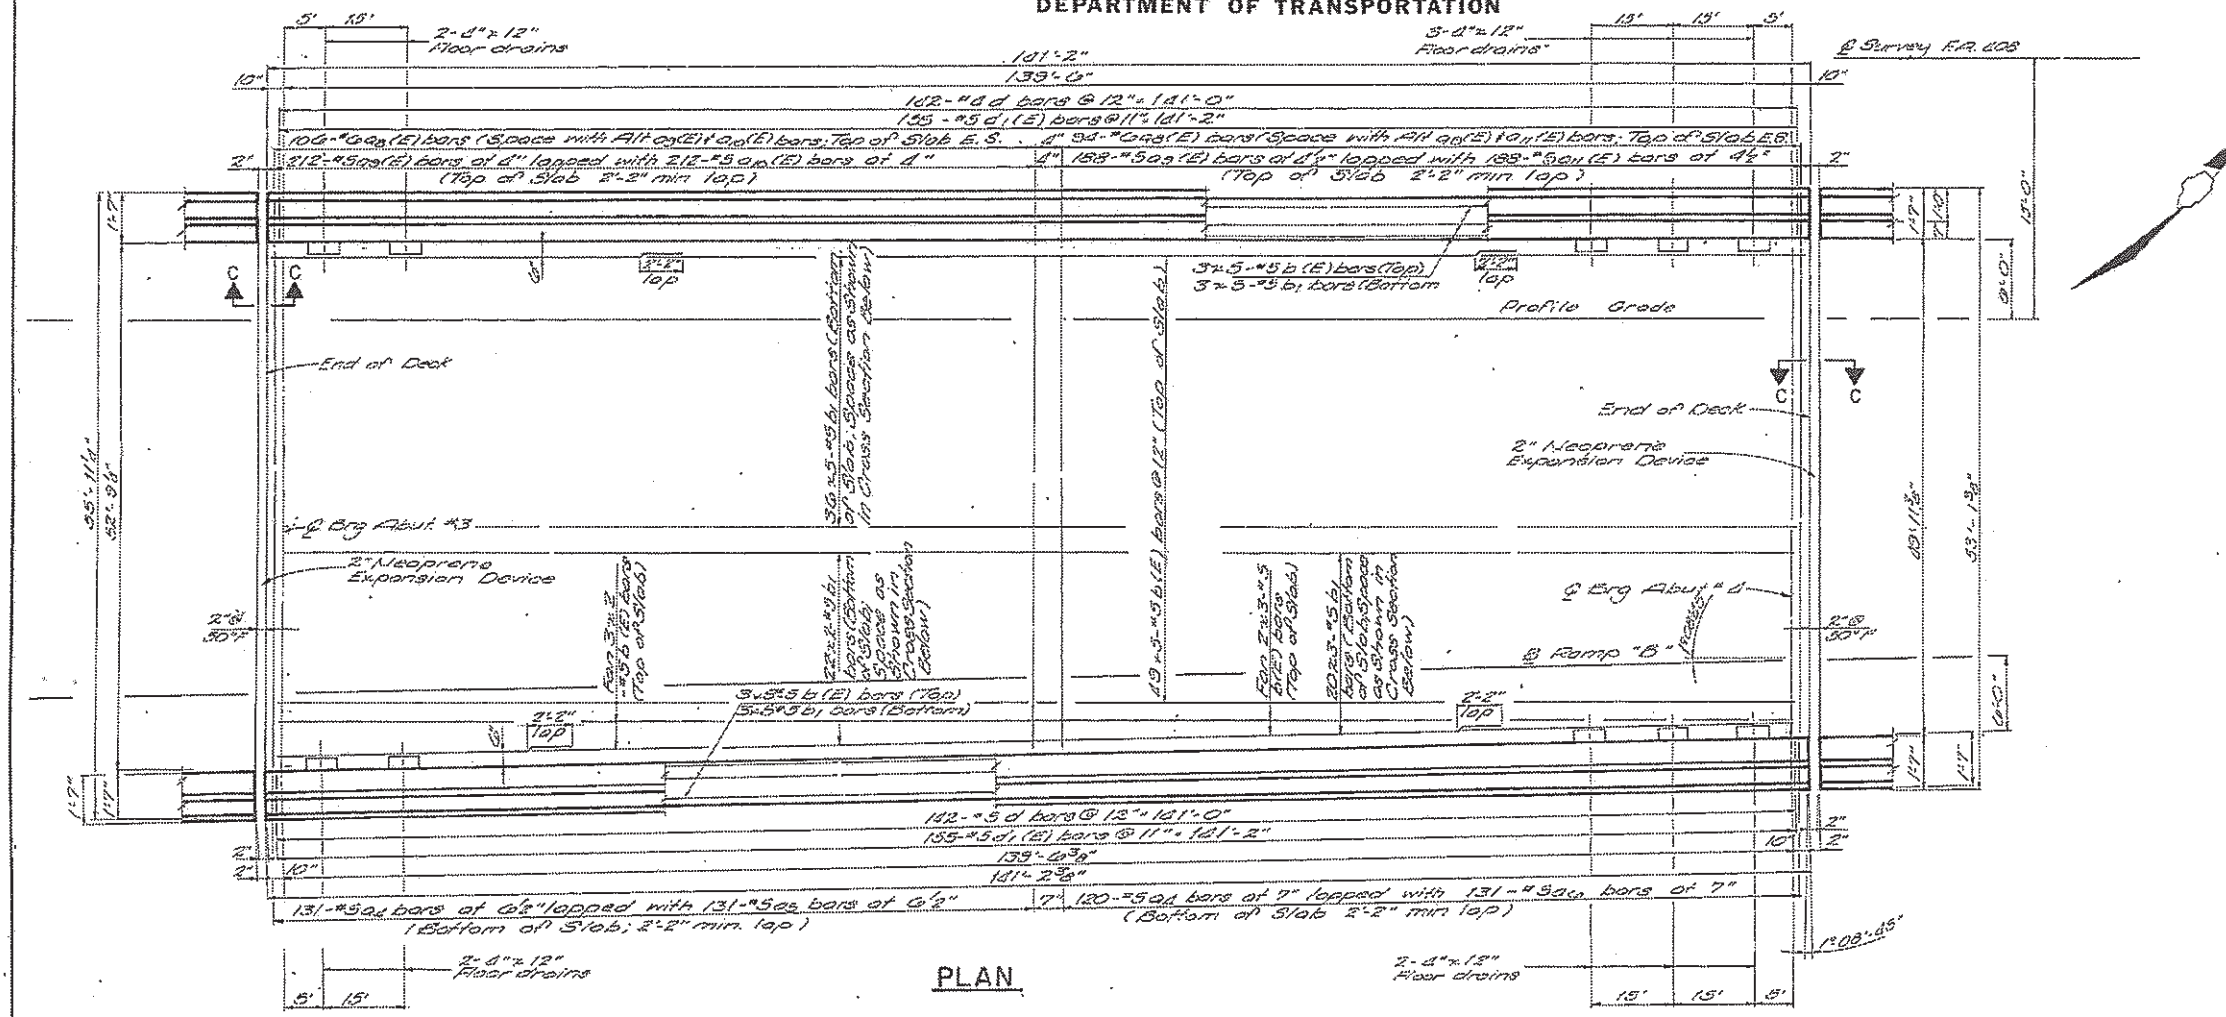

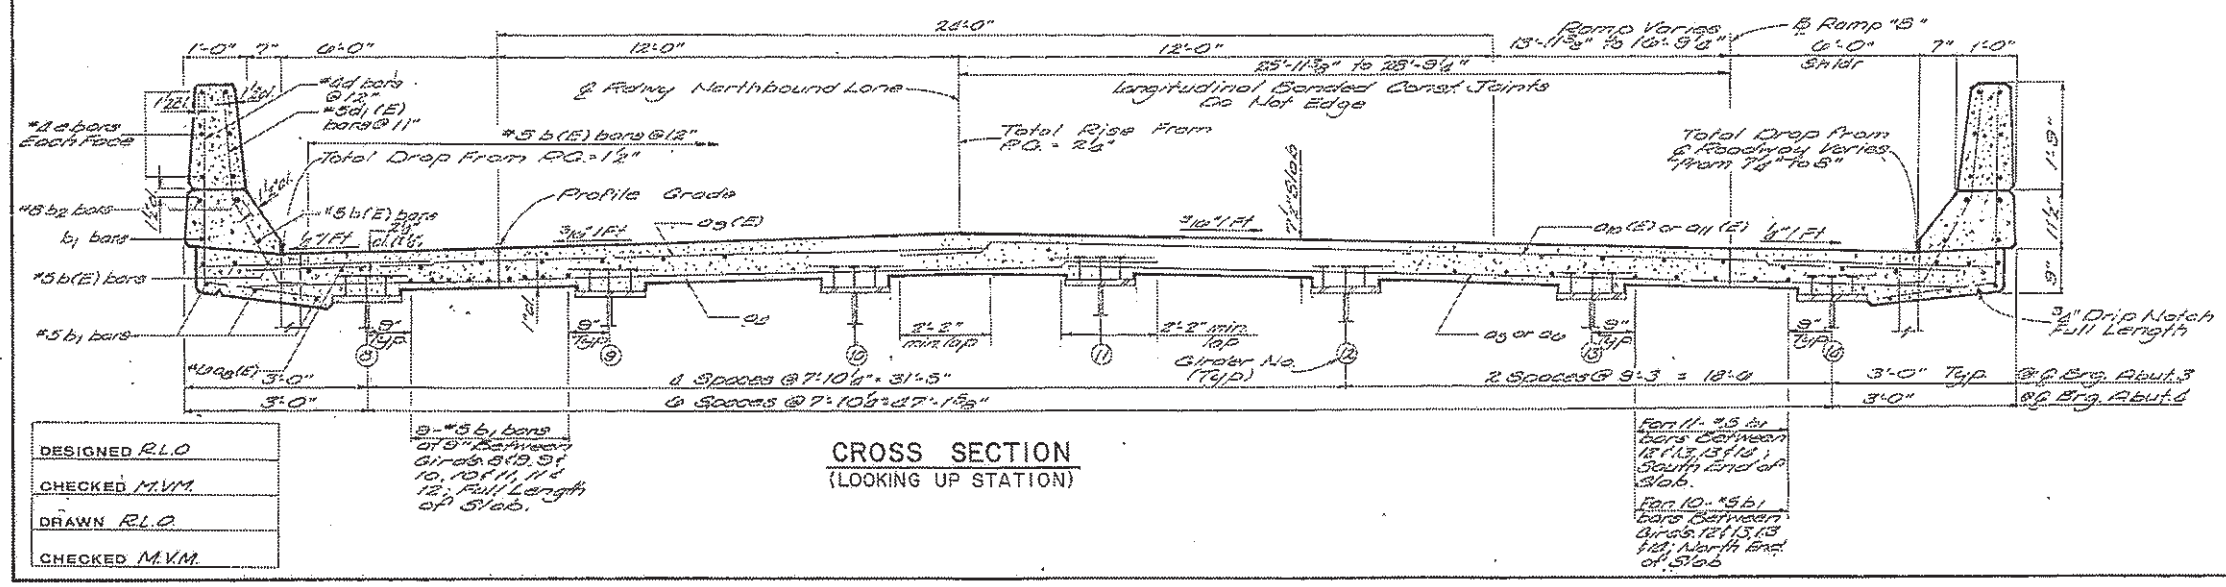

CROSS SECTION
(LOOKING UP STATION)

DESIGNED	R.L.O
CHECKED	M.V.M.
DRAWN	R.L.O
CHECKED	M.V.M.

NORTHBOUND
SUPERSTRUCTURE
F.A. RTE. 408 SEC. I-3HB
ADAMS COUNTY
STA. 120+50.00 F.A. 408

FILE NAME =	USER NAME = kadirmo	DESIGNED -	REVISED -	
o:\operations\bridgeplans.cad\72h36 - I-72 bridge paint 2015\plansheet.dgn		DRAWN -	REVISED -	
	PLOT SCALE = 100.0000 ' / in.	CHECKED -	REVISED -	
Default	PLOT DATE = Aug-19-2014 01:40:41PM	DATE -	REVISED -	

STATE OF ILLINOIS
DEPARTMENT OF TRANSPORTATION

EXSITING SN: 001-0064/65
FOR INFORMATION ONLY

SCALE: | SHEET OF SHEETS | STA. | TO STA.

F.A.I RTE.	SECTION	COUNTY	TOTAL SHEETS	SHEET NO.
172	D6 BDGE PAINTING 2015	ADAMS	30	25
		CONTRACT NO. 72H36		
		ILLINOIS FED. AID PROJECT		