STATE OF ILLINOIS
DEPARTMENT OF TRANSPORTATION

ROUTE NO.	SECTION	COUNTY	TOTAL SHEETS	SHEET NO.
F.A. 408	I-3HB	ADAMS	153	73
FED. ROAD DIST. NO. 9	ILLINOIS	FED. AID PROJECT		

SHEET NO. 16
SHEETS 29

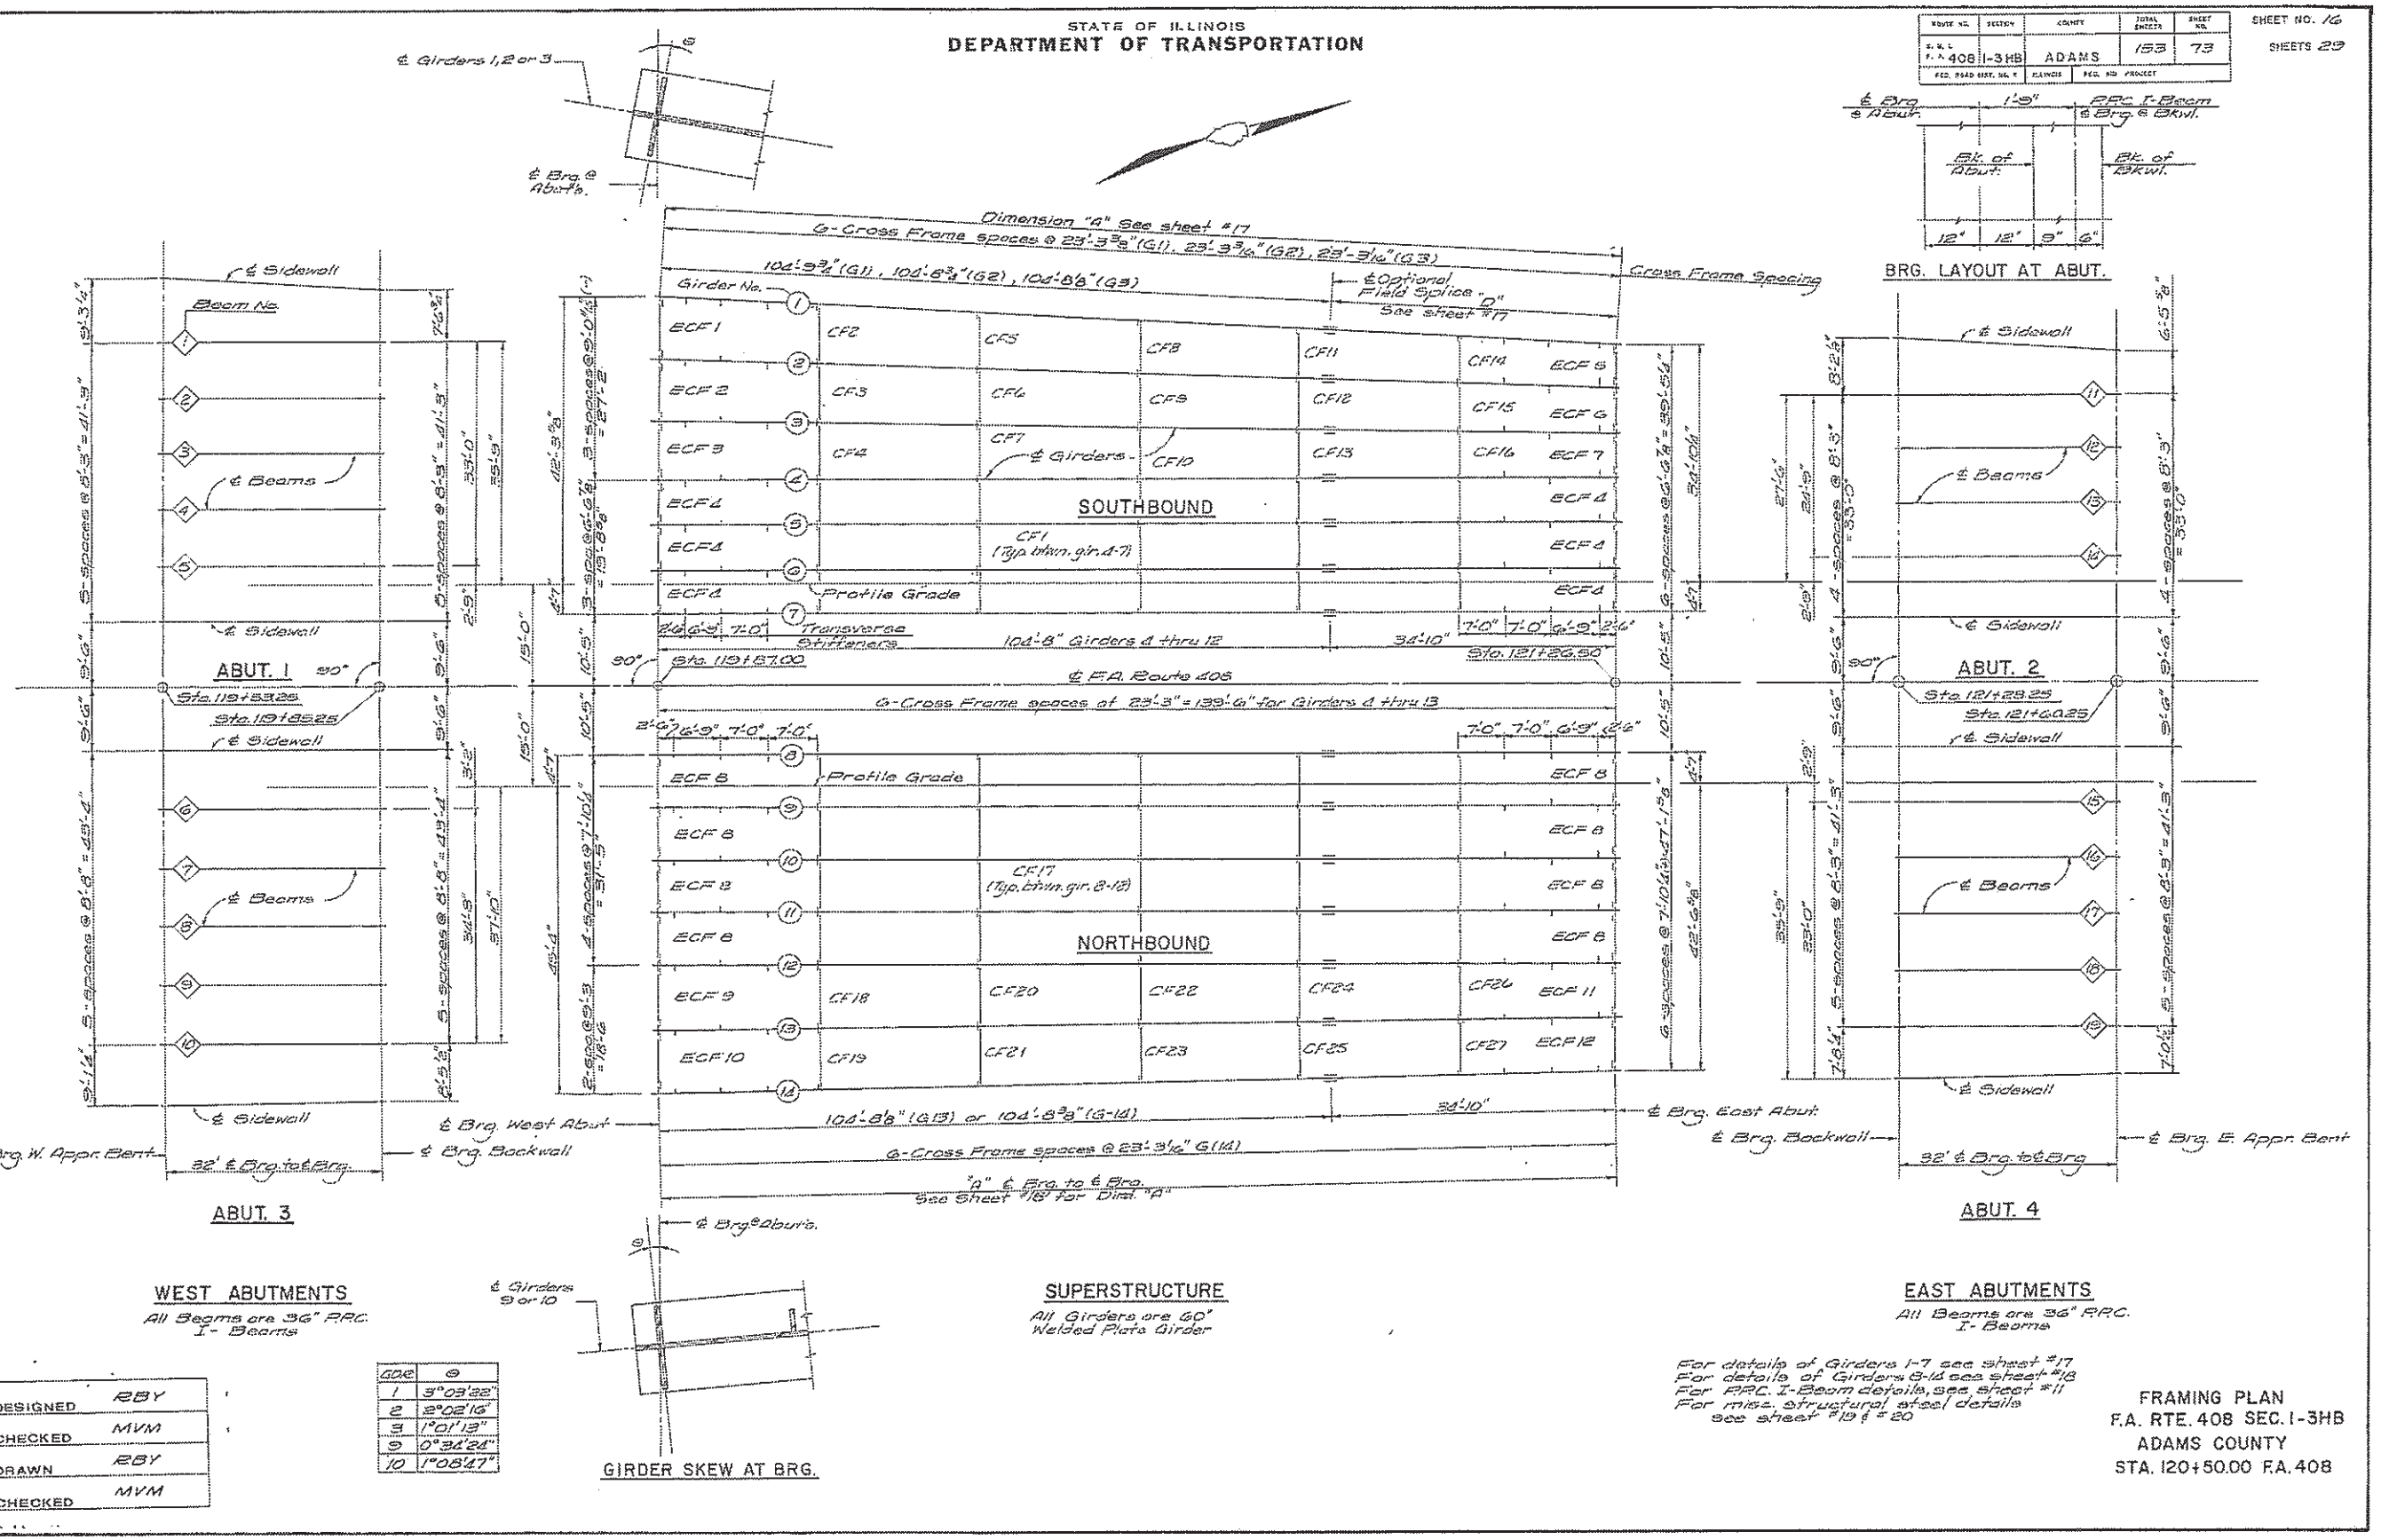

WEST ABUTMENTS

All Beams are 36" PRC. I- Beams

DESIGNED	RBY
CHECKED	MVM
DRAWN	RBY
CHECKED	MVM

GDR	ϑ
1	3°03'22"
2	2°02'16"
3	1°01'13"
9	0°31'24"
10	1°08'47"

SUPERSTRUCTURE

All Girders are 60" Welded Plate Girder

EAST ABUTMENTS

All Beams are 36" PRC. I- Beams

For details of Girders 1-7 see sheet #17
For details of Girders 8-14 see sheet #18
For PRC. I-Beam details, see sheet #11
For misc. structural steel details see sheet #19 & #20

FRAMING PLAN
F.A. RTE. 408 SEC. 1-3HB
ADAMS COUNTY
STA. 120+50.00 F.A. 408

FILE NAME =	USER NAME = kadirmo	DESIGNED -	REVISED -
c:\operations\bridgeplans.cad\72h36 - 1-72 bridge paint 2015\plansheet.dgn		DRAWN -	REVISED -
	PLOT SCALE = 100.0000 ' / in.	CHECKED -	REVISED -
Default	PLOT DATE = Aug-19-2014 01:48:11PM	DATE -	REVISED -

STATE OF ILLINOIS
DEPARTMENT OF TRANSPORTATION

EXSITING SN: 001-006465
FOR INFORMATION ONLY

SCALE: | SHEET OF SHEETS | STA. | TO STA.

F.A.I RTE.	SECTION	COUNTY	TOTAL SHEETS	SHEET NO.
172	06 BOGE PAINTING 2015	ADAMS	30	26
		CONTRACT NO. 72H36		
		ILLINOIS FED. AID PROJECT		