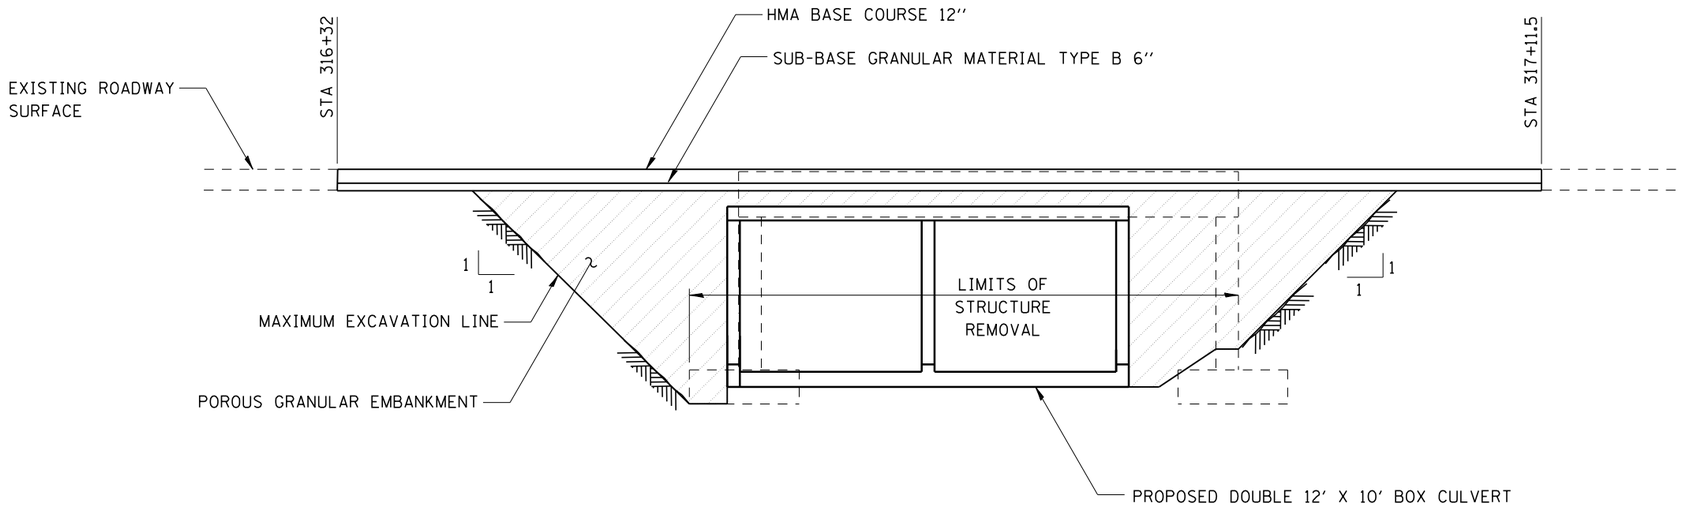

SEE SHEET 10 FOR LIMITS OF POROUS GRANULAR EMBANKMENT

CULVERT BACKFILL

CEC Cummins Engineering Corporation — Civil and Structural Engineering	JOB = 2223.1	DESIGNED - NAK	REVISED -	STATE OF ILLINOIS DEPARTMENT OF TRANSPORTATION	CULVERT BACKFILL	F.A.P. RTE.	SECTION	COUNTY	TOTAL SHEETS / SHEET NO.
	FILE NAME = D774165-sht-details.dgn	DRAWN - AJH	REVISED -			323	(142BY) BR	MOULTRIE	35 / 22
	PLOT SCALE = 10.0000 ' / in.	CHECKED - NAK	REVISED -					CONTRACT NO. 74165	
	PLOT DATE = 8/11/2014	DATE - 7/12/2010	REVISED -		SHEET NO. 1 OF 2 SHEETS	FED. ROAD DIST. NO.	ILLINOIS	FED. AID PROJECT	