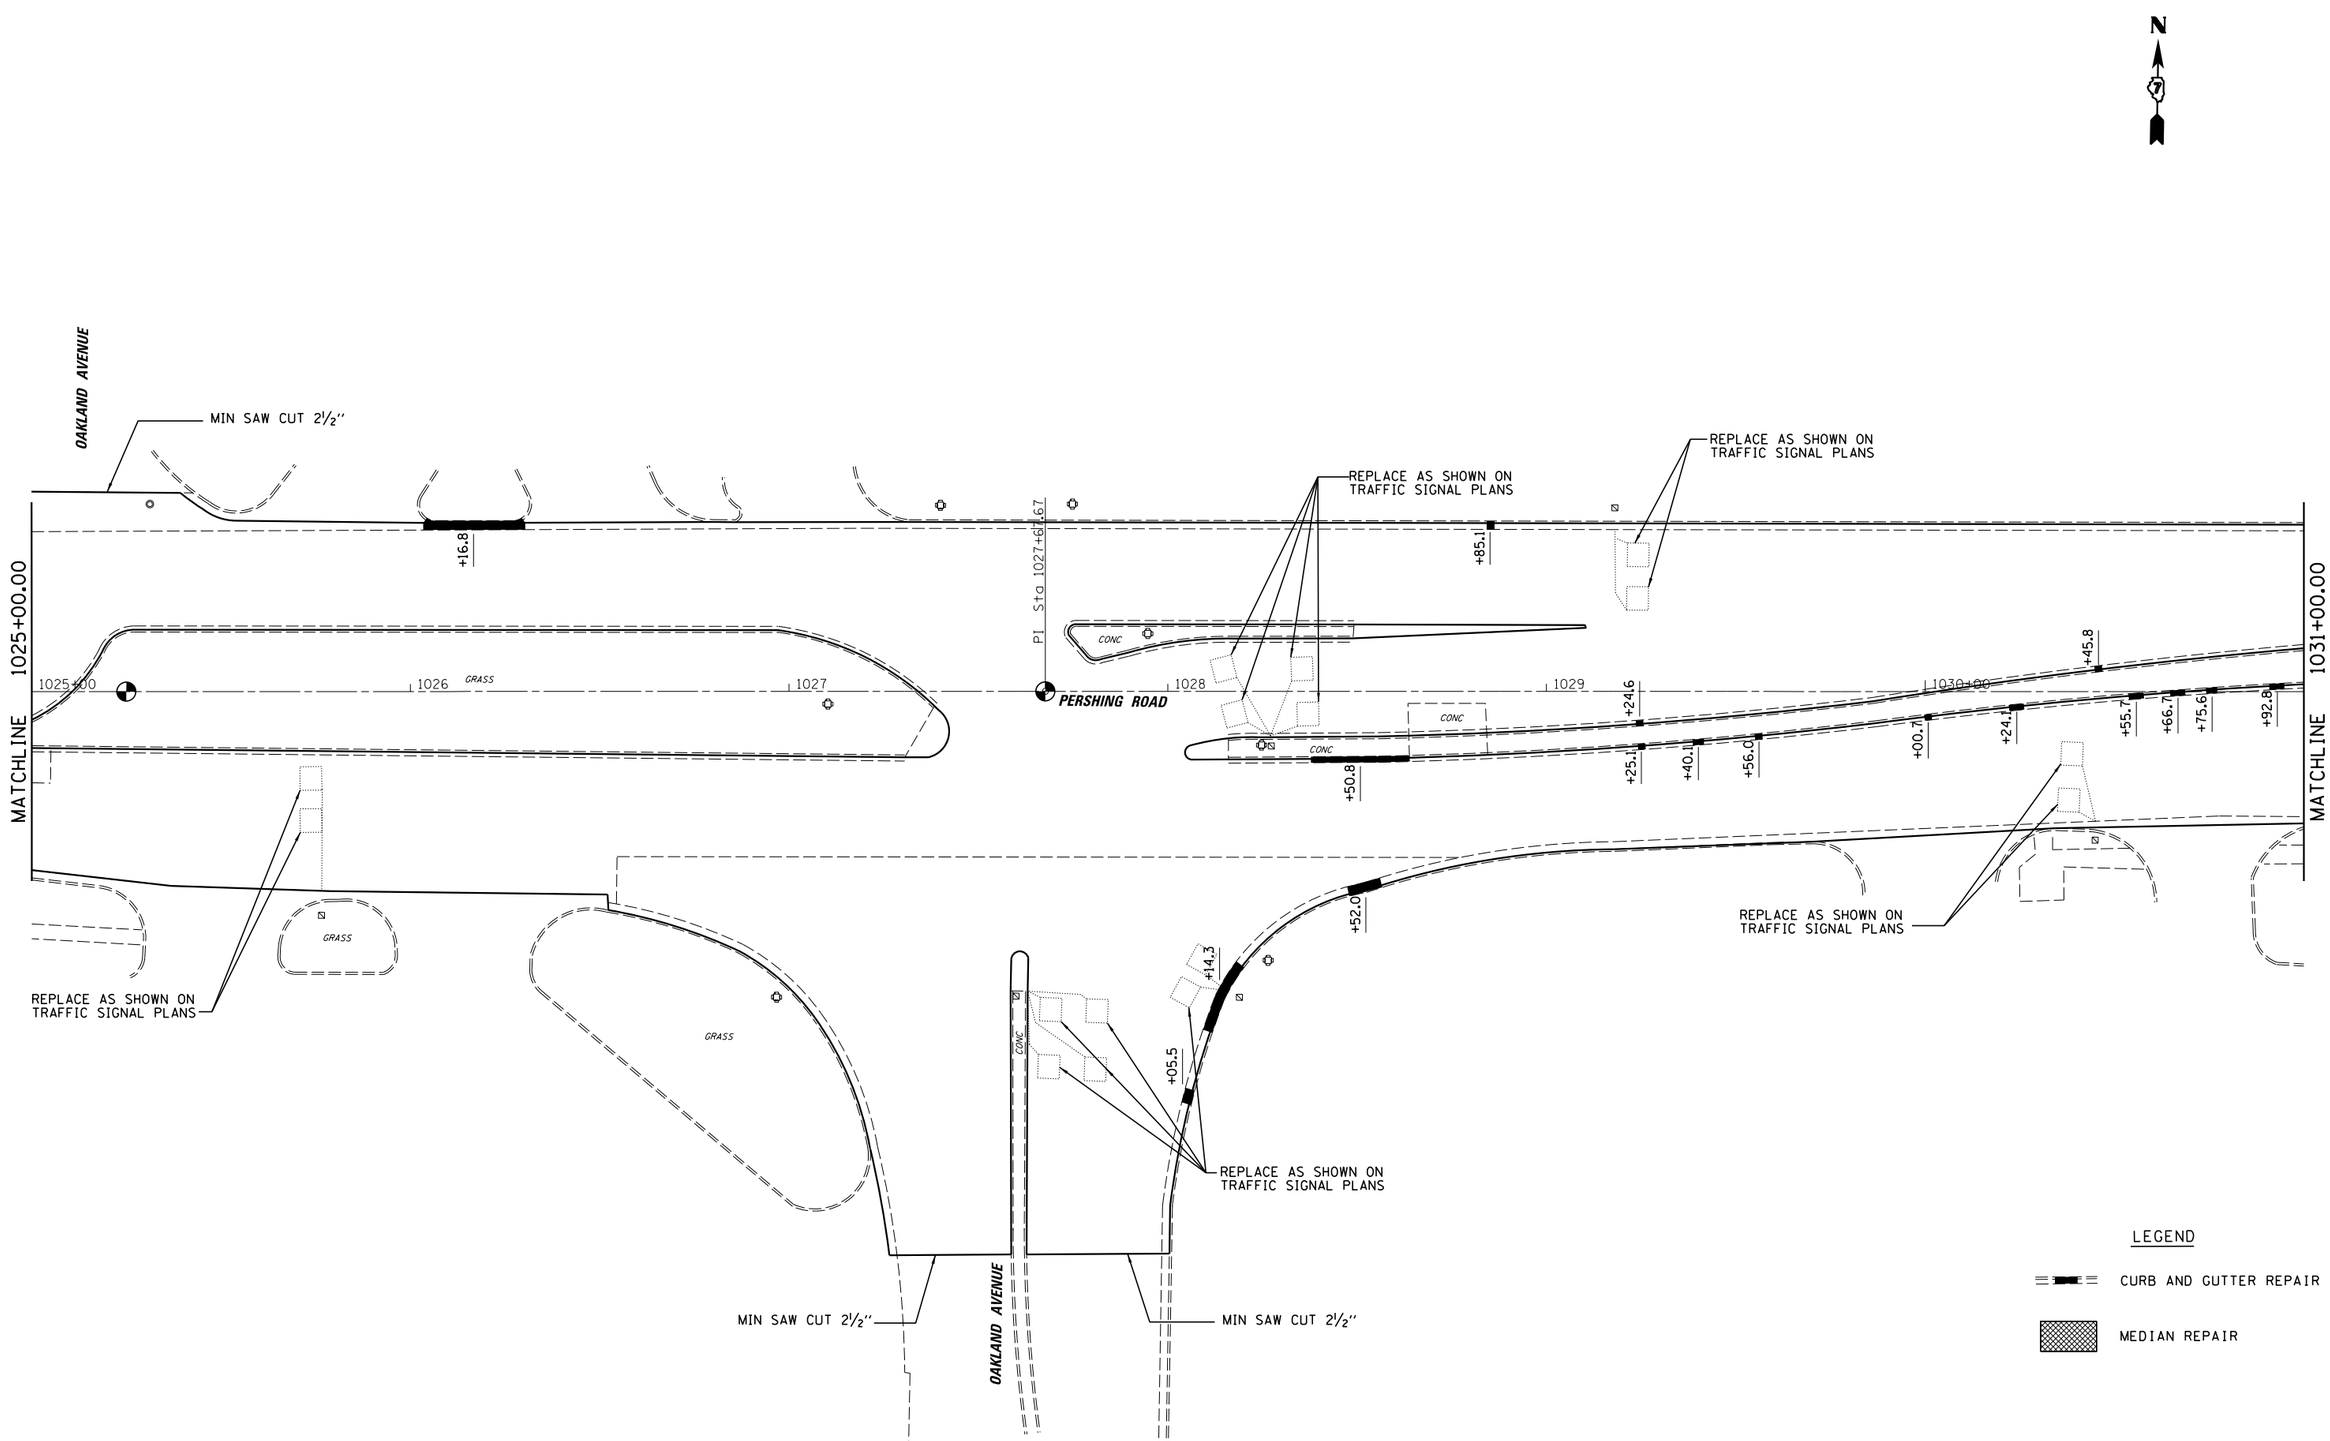

FILE NAME =	USER NAME = dbullock	DESIGNED - CAS	REVISED -
u:\idot\6008 - d7 var var\work order 3 -	il 121 resurfacing\cadd.civil\D774624-sht-plan.dgn	DRAWN - DLB	REVISED -
	PLOT SCALE = 40.0000 ' / in.	CHECKED - JMB	REVISED -
Default	PLOT DATE = 8/19/2014	DATE - 8/13/14	REVISED -

STATE OF ILLINOIS
DEPARTMENT OF TRANSPORTATION

PLAN SHEET
FAP 320 (IL 121 /IL 48)

SCALE: | SHEET 2 OF 23 SHEETS | STA. | TO STA.

F.A.P. RTE.	SECTION	COUNTY	TOTAL SHEETS	SHEET NO.
320	(126X)RS-2, 135RS-1	MACON	119	28

CONTRACT NO. 74624

ILLINOIS FED. AID PROJECT