PAY ITEM	UNIT	QUADRANT LOCATION				QUANTITY
		NE	SE	SW	NW	
SIDEWALK REMOVAL	SQ FT	0	52	0	90	142
CURB REMOVAL	FOOT	0	6	6	6	18
PCC SIDEWALK 5"	SQ FT	0	68	34	123	225
DETECTABLE WARNINGS	SQ FT	0	11	10	10	31

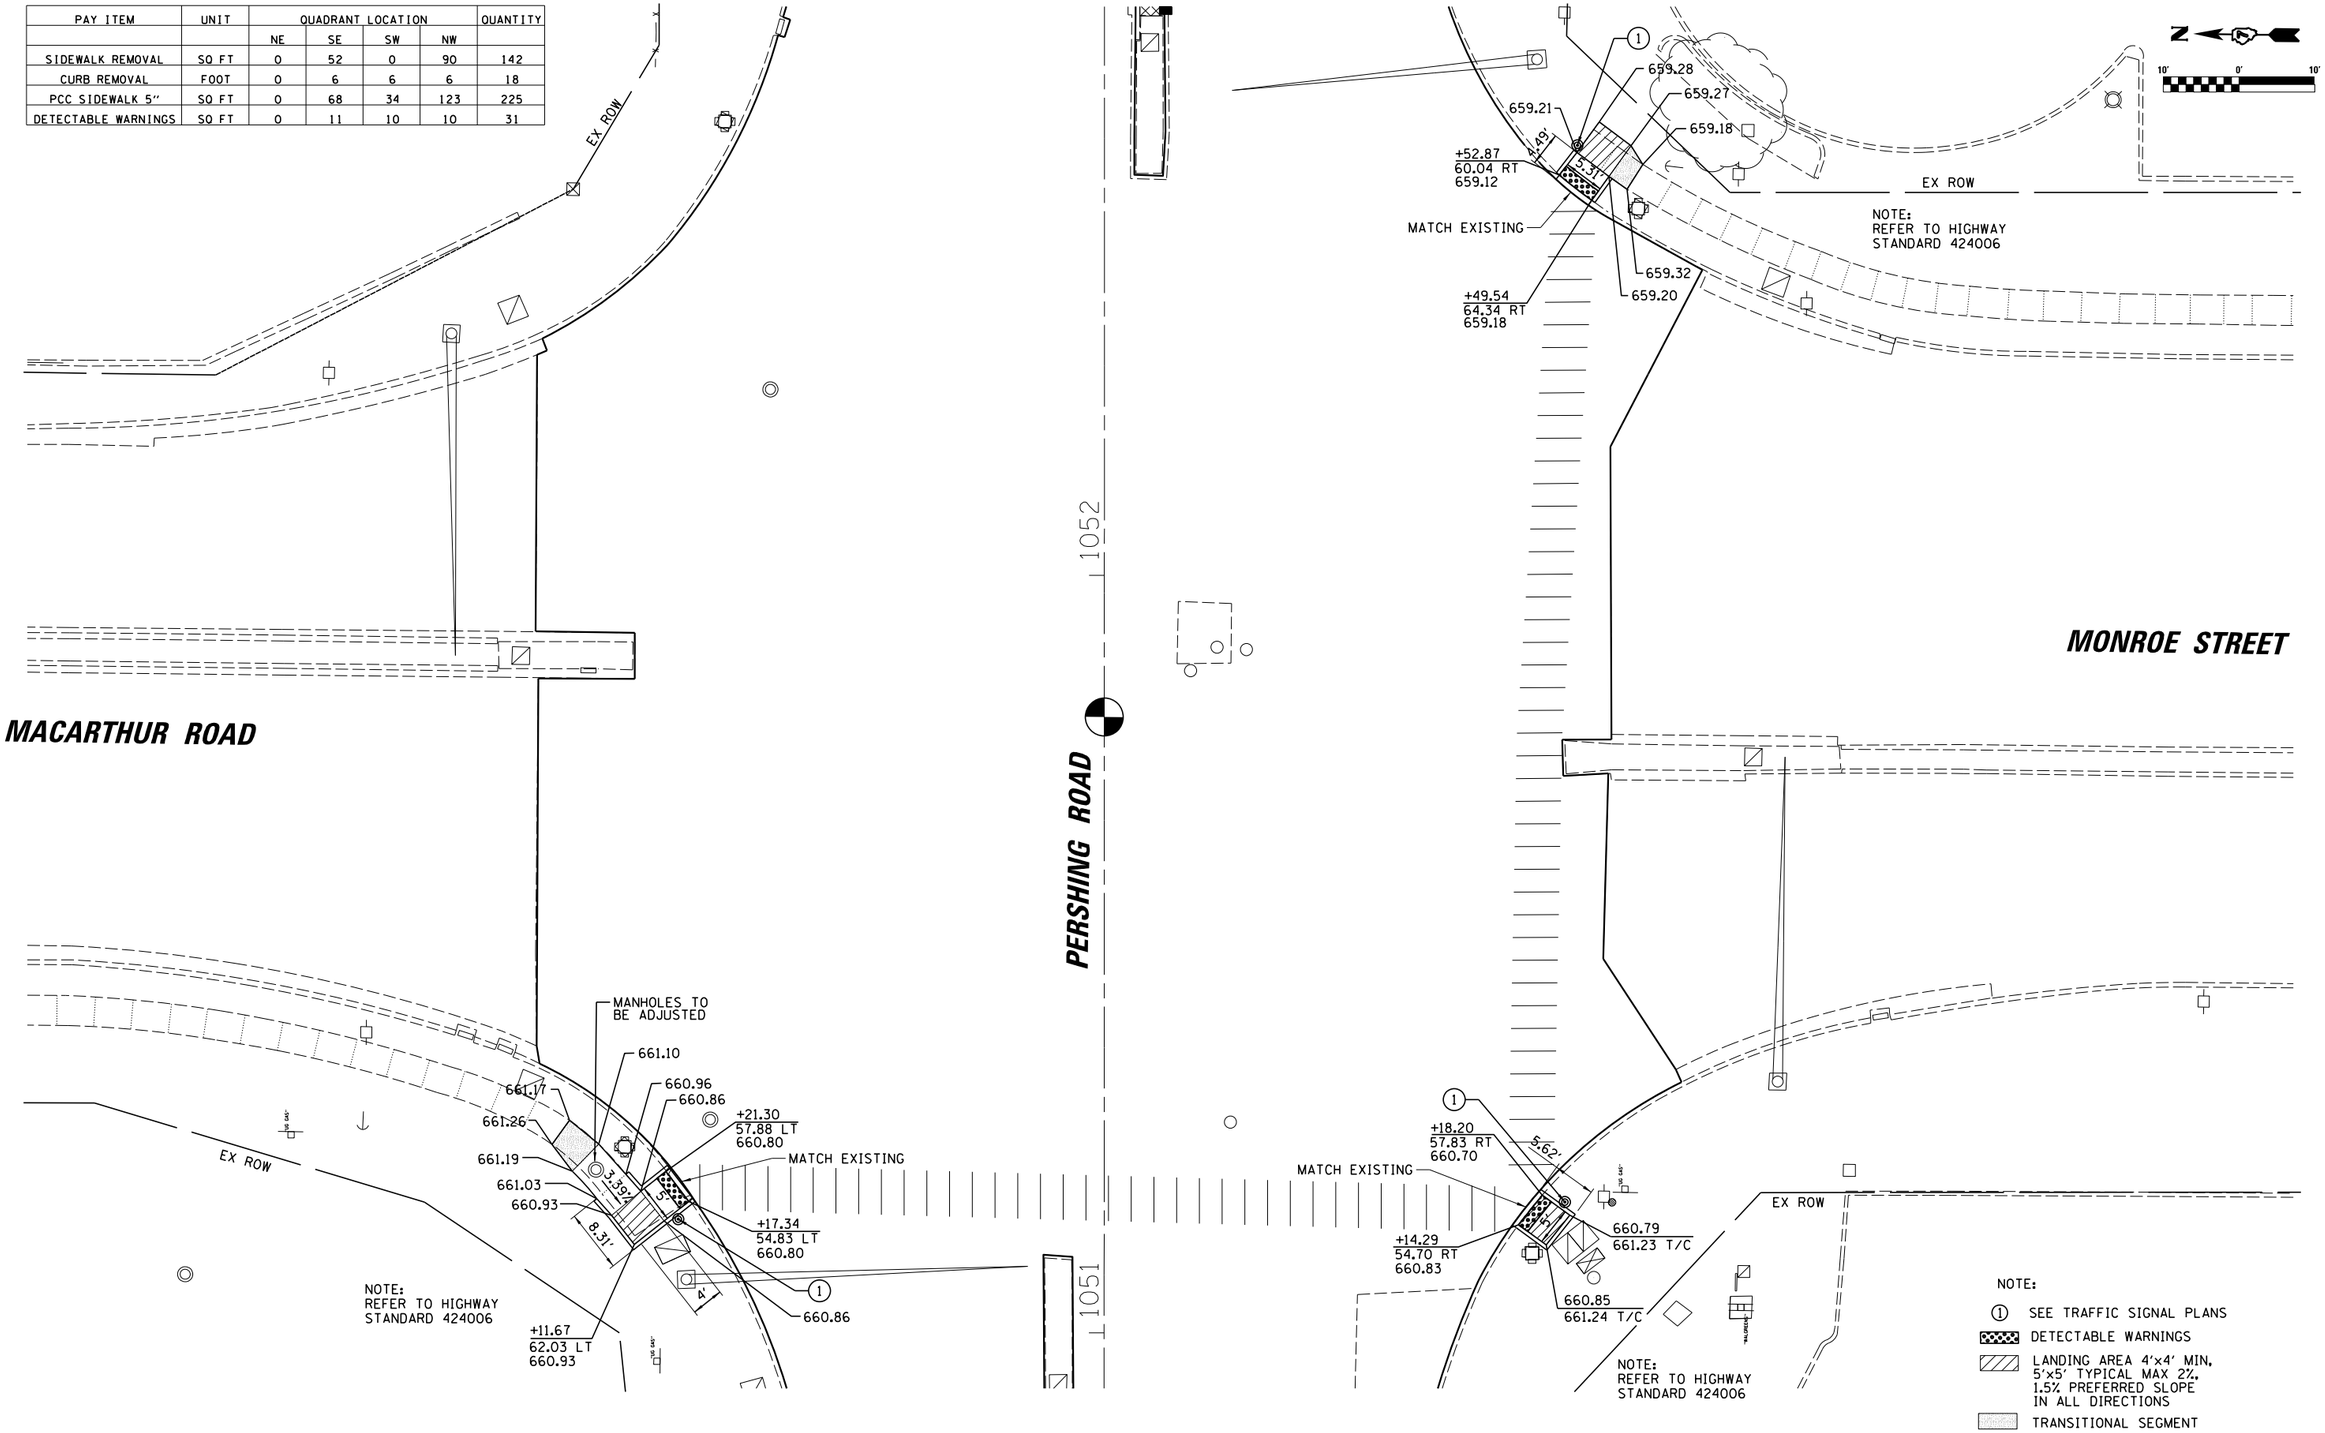

NOTE:

1. SEE TRAFFIC SIGNAL PLANS

DETECTABLE WARNINGS

LANDING AREA 4'x4' MIN, 5'x5' TYPICAL MAX 2%, 1.5% PREFERRED SLOPE IN ALL DIRECTIONS

TRANSITIONAL SEGMENT

FILE NAME =	USER NAME = dbullock	DESIGNED - CAS	REVISED -
u:\idot\6008 - d7 var var\work order 3 - il 121 resurfacing\cadd.civil\D774624-sht-detail.dgn		DRAWN - DLB	REVISED -
	PLOT SCALE = 20.0000 ' / in.	CHECKED - JMB	REVISED -
Default	PLOT DATE = 8/19/2014	DATE - 8/13/14	REVISED -

STATE OF ILLINOIS
DEPARTMENT OF TRANSPORTATION

SIDEWALK RAMP DETAILS – MONROE /MACARTHUR
FAP 320 (IL 121/IL 48)

SCALE: | SHEET 3 OF 7 SHEETS | STA. | TO STA.

F.A.P. RTE.	SECTION	COUNTY	TOTAL SHEETS	SHEET NO.
320	(126X)RS-2, 135RS-1	MACON	119	52

CONTRACT NO. 74624

ILLINOIS FED. AID PROJECT