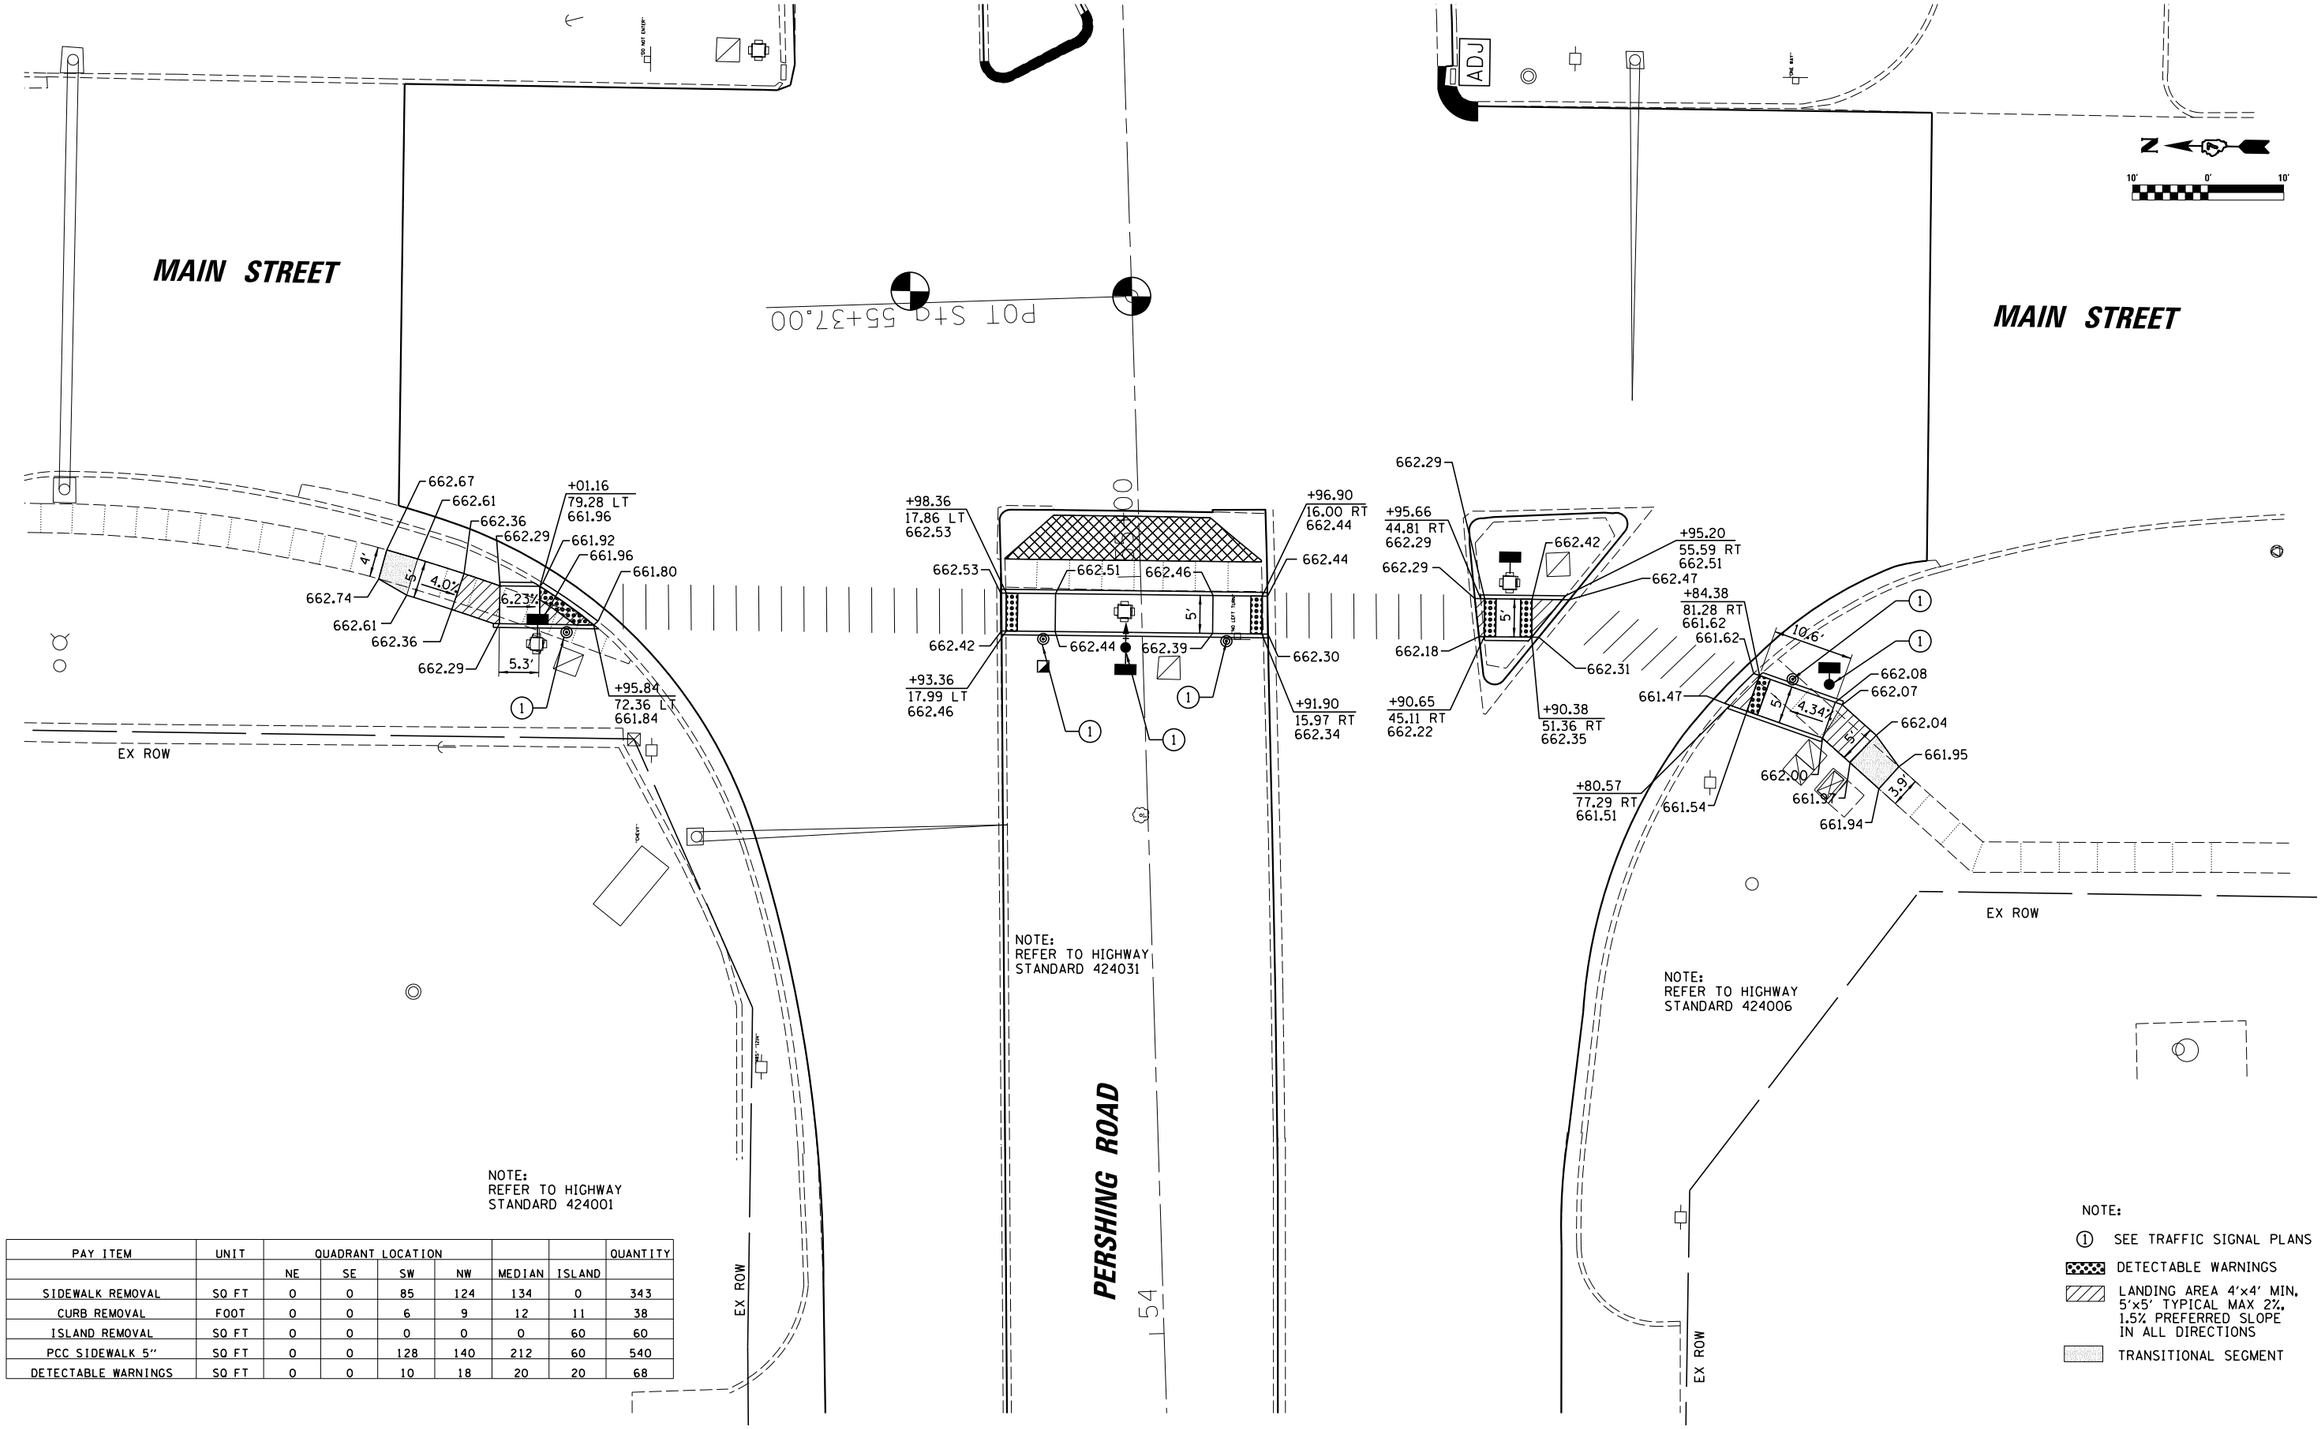

PAY ITEM	UNIT	QUADRANT LOCATION						QUANTITY
		NE	SE	SW	NW	MEDIAN	ISLAND	
SIDEWALK REMOVAL	SQ FT	0	0	85	124	134	0	343
CURB REMOVAL	FOOT	0	0	6	9	12	11	38
ISLAND REMOVAL	SQ FT	0	0	0	0	0	60	60
PCC SIDEWALK 5"	SQ FT	0	0	128	140	212	60	540
DETECTABLE WARNINGS	SQ FT	0	0	10	18	20	20	68

FILE NAME =	USER NAME = dbullock	DESIGNED - CAS	REVISED -
I:\IDOT\6008 - D7 Var Var\Work Order 3	IL 121 Resurfacing\CADD_Civil\D774624-sht-detail.dgn	DRAWN - DLB	REVISED -
	PLOT SCALE = 20.0000 ' / in.	CHECKED - JMB	REVISED -
Default	PLOT DATE = 8/21/2014	DATE - 8/13/14	REVISED -

STATE OF ILLINOIS
DEPARTMENT OF TRANSPORTATION

SIDEWALK RAMP DETAILS – MAIN ST.
FAP 320 (IL 121/IL 48)

SCALE: | SHEET 4 OF 7 SHEETS | STA. | TO STA.

F.A.P. RTE.	SECTION	COUNTY	TOTAL SHEETS	SHEET NO.
320	(126X)RS-2, 135RS-1	MACON	119	53

CONTRACT NO. 74624

ILLINOIS | FED. AID PROJECT