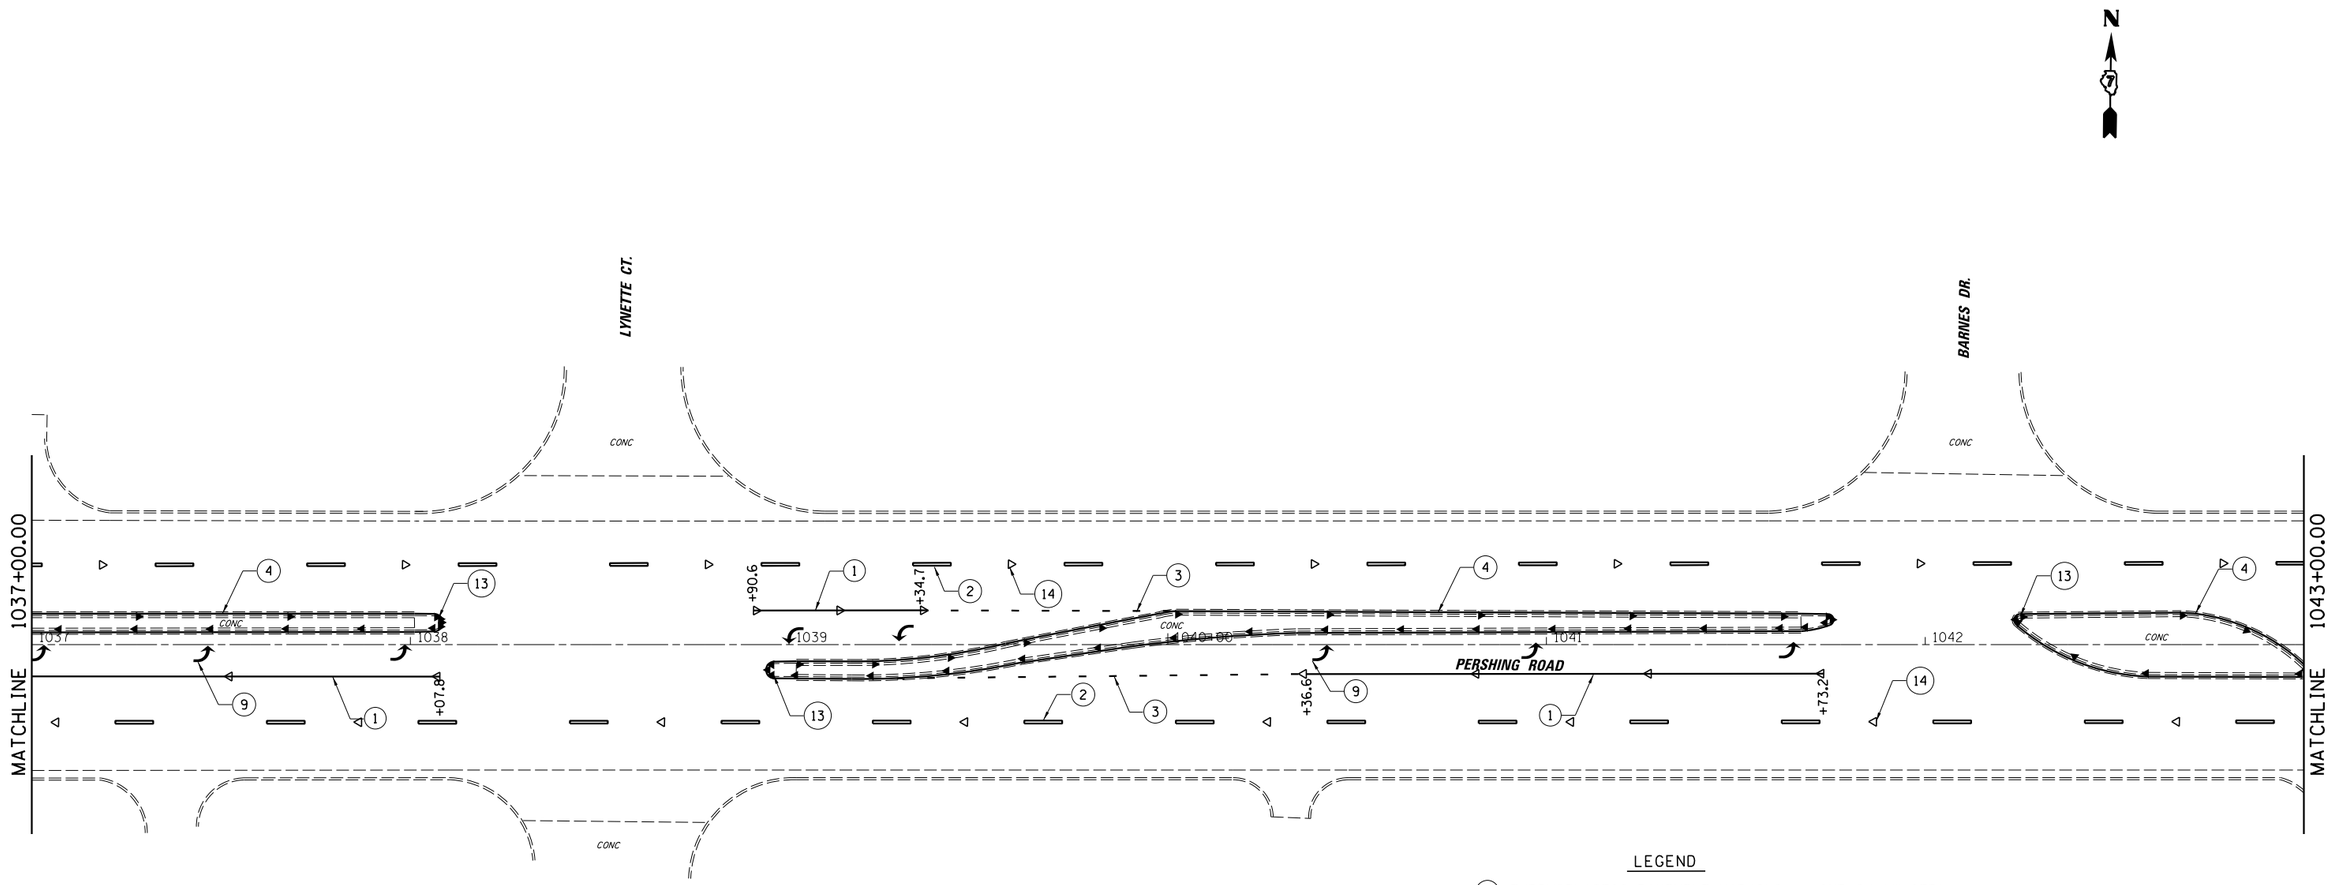

LEGEND

1. THERMOPLASTIC PAVEMENT MARKING - LINE 6" (WHITE)
2. THERMOPLASTIC PAVEMENT MARKING - LINE 6" (WHITE SKIP DASH)
3. THERMOPLASTIC PAVEMENT MARKING - LINE 6" (WHITE DOTTED LINE)
4. THERMOPLASTIC PAVEMENT MARKING - LINE 4" (YELLOW)
5. THERMOPLASTIC PAVEMENT MARKING - LINE 4" (YELLOW SKIP DASH)
6. THERMOPLASTIC PAVEMENT MARKING - LINE 4" (DOUBLE YELLOW)
7. THERMOPLASTIC PAVEMENT MARKING - LINE 12" (WHITE)
8. THERMOPLASTIC PAVEMENT MARKING - LINE 24" (WHITE)
9. THERMOPLASTIC PAVEMENT MARKING - LETTERS AND SYMBOLS (WHITE)
10. PREFORMED PLASTIC PAVEMENT MARKING, TYPE B - 4" (YELLOW)
11. PREFORMED PLASTIC PAVEMENT MARKING, TYPE B - 6" (WHITE SKIP DASH)
12. PRISMATIC CURB REFLECTORS (CRYSTAL)
13. PRISMATIC CURB REFLECTORS (AMBER)
14. RAISED REFLECTIVE PAVEMENT MARKERS (ONE-WAY CRYSTAL)
15. RAISED REFLECTIVE PAVEMENT MARKERS (ONE-WAY AMBER)
16. RAISED REFLECTIVE PAVEMENT MARKERS (TWO-WAY AMBER)
17. THERMOPLASTIC PAVEMENT MARKING - LINE 8" (WHITE)

FILE NAME =	USER NAME = csiefert	DESIGNED - CAS	REVISED -
I:\IDOT\6008 - D7 Var Var\Work Order 3	IL 121 Resurfacing\CADD_Civil\D774624-sht-pmk.dgn	DRAWN - DLB	REVISED -
	PLOT SCALE = 40.0000 ' / in.	CHECKED - JMB	REVISED -
Default	PLOT DATE = 9/26/2014	DATE - 8/13/14	REVISED -

STATE OF ILLINOIS
DEPARTMENT OF TRANSPORTATION

PAVEMENT MARKING PLAN
FAP 320 (IL 121/IL 48)

SCALE: | SHEET 4 OF 23 SHEETS | STA. | TO STA.

F.A.P. RTE.	SECTION	COUNTY	TOTAL SHEETS	SHEET NO.
320	(126X)RS-2, 135RS-1	MACON	119	66

CONTRACT NO. 74624

ILLINOIS FED. AID PROJECT