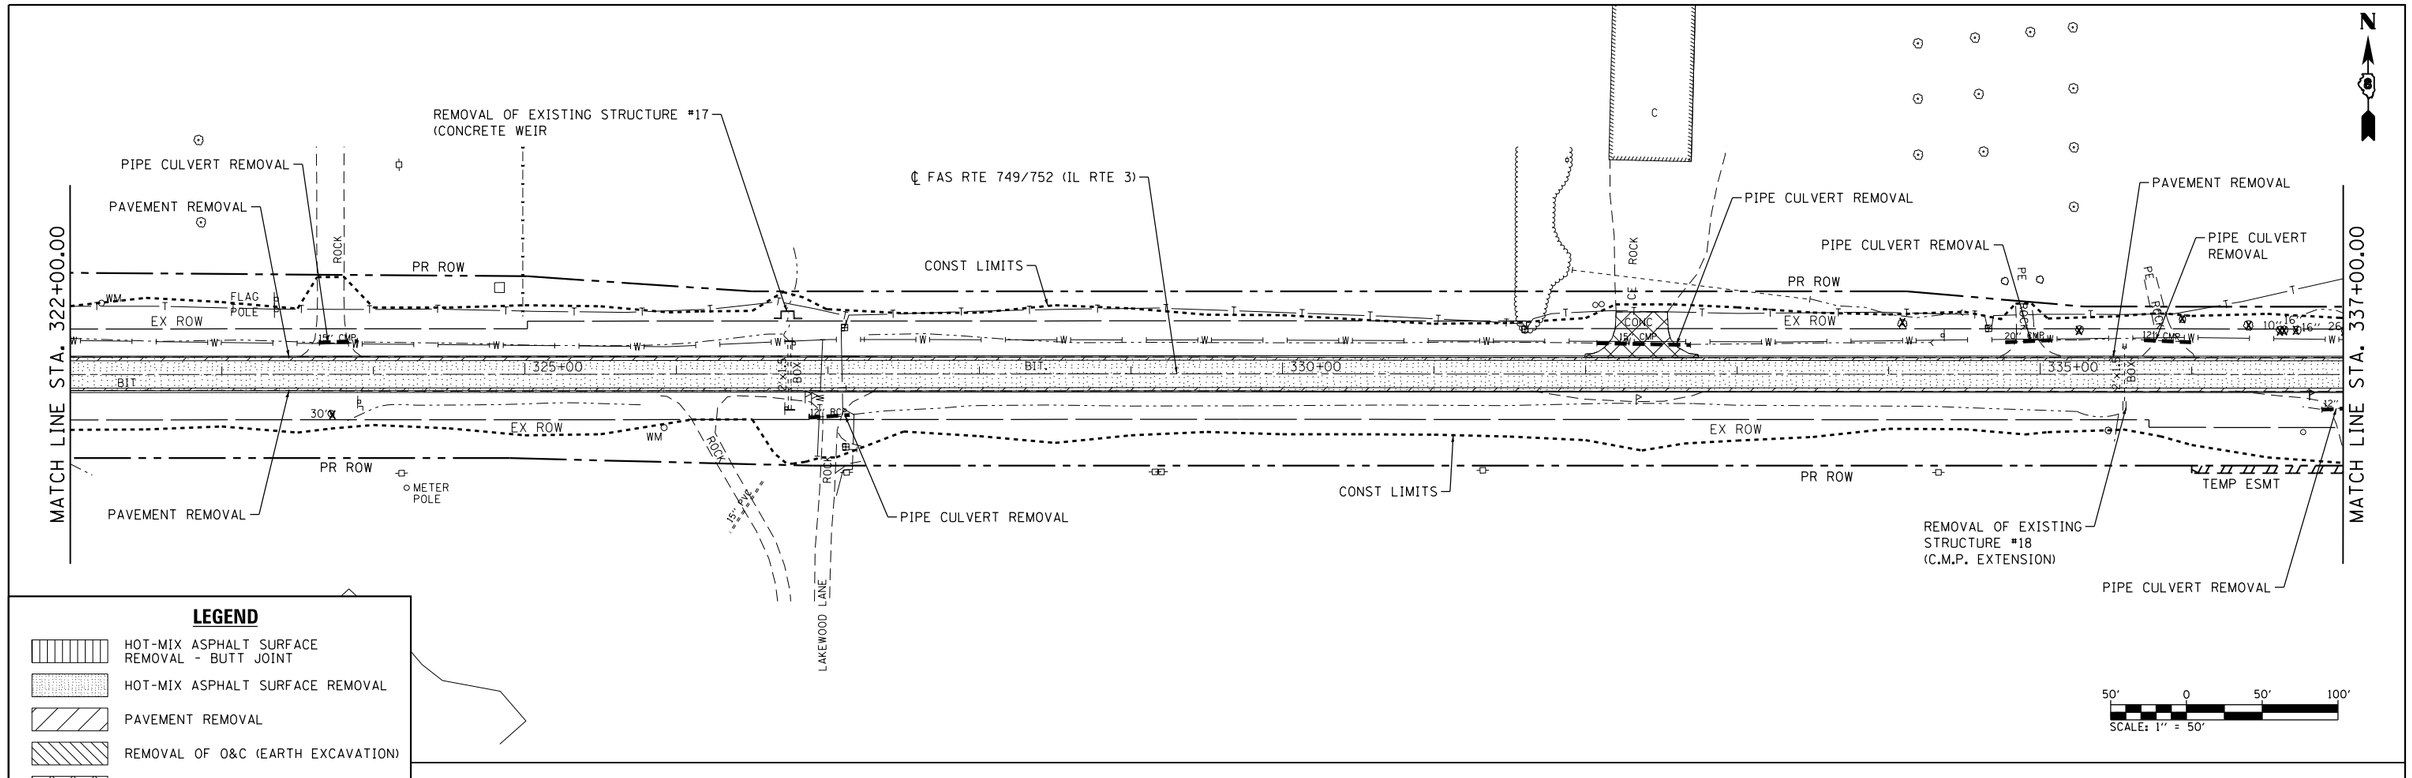

LEGEND

- HOT-MIX ASPHALT SURFACE REMOVAL - BUTT JOINT
- HOT-MIX ASPHALT SURFACE REMOVAL
- PAVEMENT REMOVAL
- REMOVAL OF O&C (EARTH EXCAVATION)
- DRIVEWAY PAVEMENT REMOVAL
- GUTTER / CURB & GUTTER REMOVAL
- X TREE REMOVAL
- PIPE CULVERT REMOVAL

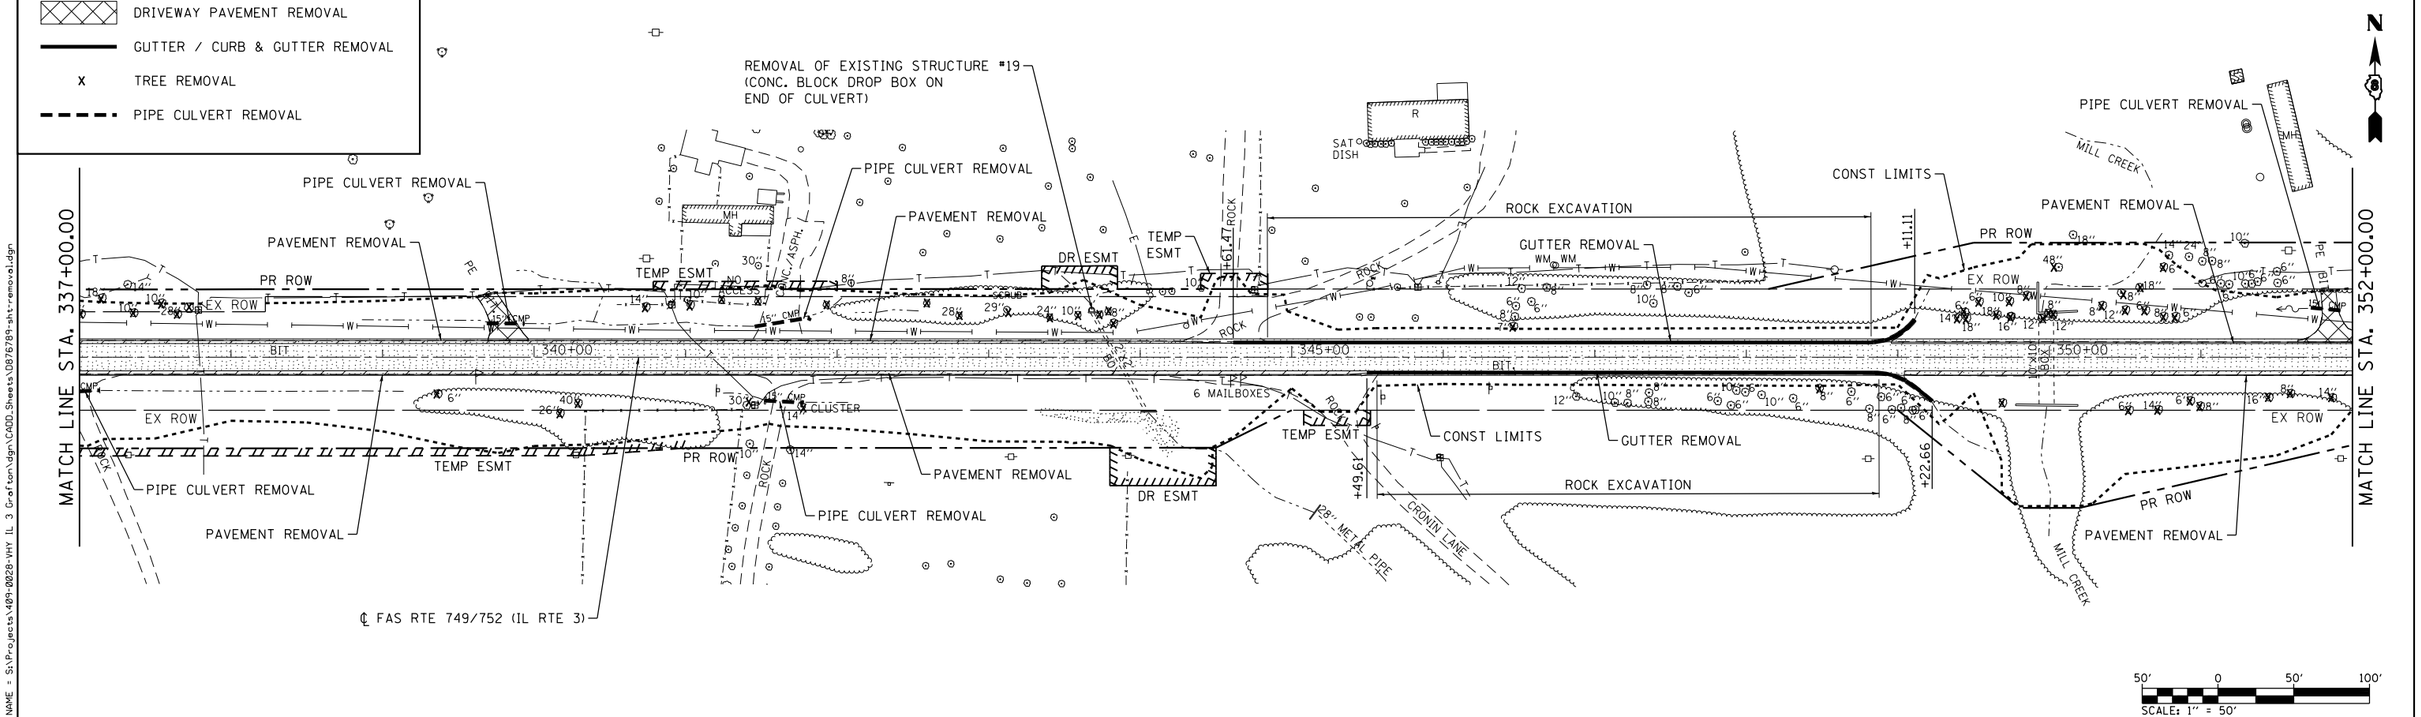

FILE NAME = S:\Projects\409-0028-VHY IL 3 Grafton\dgn\CADD_Sheets\D876789-sht-removal.dgn

LOCHMUELLER GROUP
1928 S/A Bradley R. Smith Drive
Troy, IL 62294
PHONE: 618.667.1400

USER NAME = ljackson	DESIGNED - ACM	REVISED -	
MODEL NAME = REM09	DRAWN - EDW	REVISED -	
PLOT SCALE = 99.9998 ' / in.	CHECKED - LWJ	REVISED -	
PLOT DATE = 8/22/2014	DATE - 8-11-14	REVISED -	

STATE OF ILLINOIS
DEPARTMENT OF TRANSPORTATION

REMOVALS
FAS ROUTE 749/752 (IL RTE. 3)

SCALE: 1"=50' | SHEET 9 OF 12 SHEETS | STA. 322+00 TO STA. 337+00

F.A.S. RTE.	SECTION	COUNTY	TOTAL SHEETS	SHEET NO.
•	101-2RS-1	JERSEY	438	87
• 749/752		CONTRACT NO. 76789		
	ILLINOIS FED. AID PROJECT			