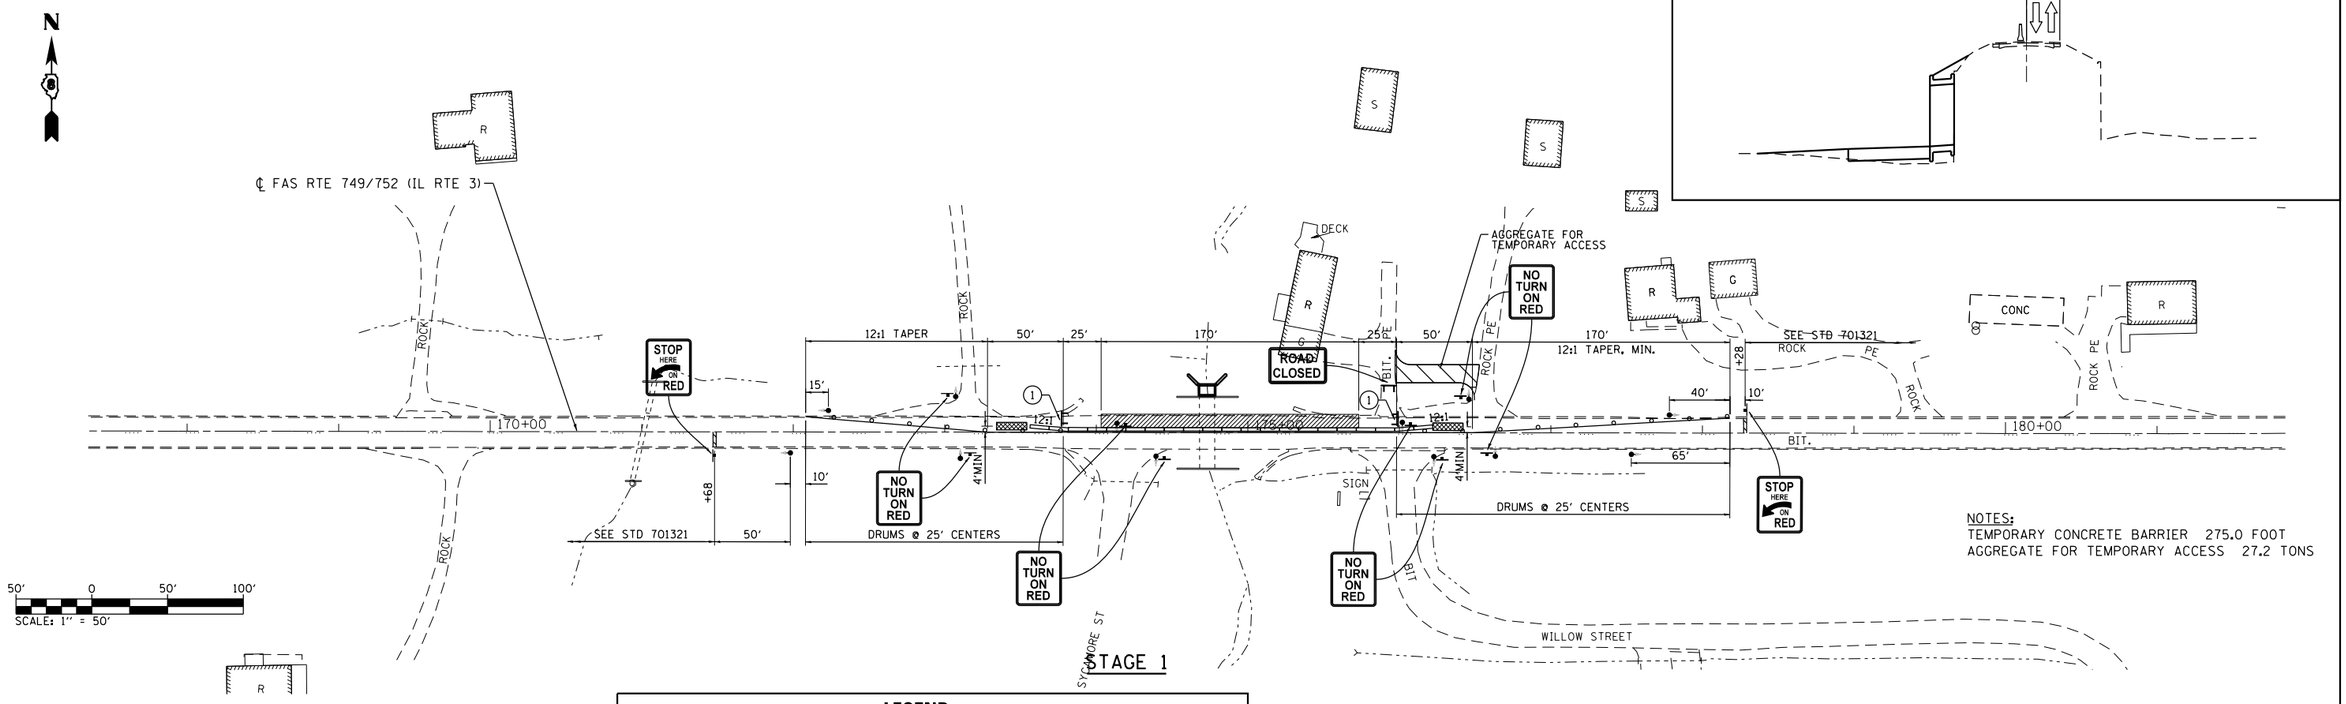

LEGEND

- WORK AREA
- TEMPORARY CONSTRUCTION
- SIGN
- TYPE III BARRICADE
- TRAFFIC SIGNAL
- IMPACT ATTENUATOR
- (1) TYPE III BARRICADE TO BE PLACED WHEN NO WORK IS BEING PERFORMED
- TEMPORARY CONCRETE BARRIER
- DRUM WITH STEADY BURNING BI-DIRECTIONAL LIGHT AND 4" TEMPORARY PAVEMENT MARKING

NOTE: DOUBLE VERTICAL PANELS AND CRYSTAL BIDIRECTIONAL BARRIER MARKERS SHALL BE INSTALLED AS SHOWN ON STANDARD 701321

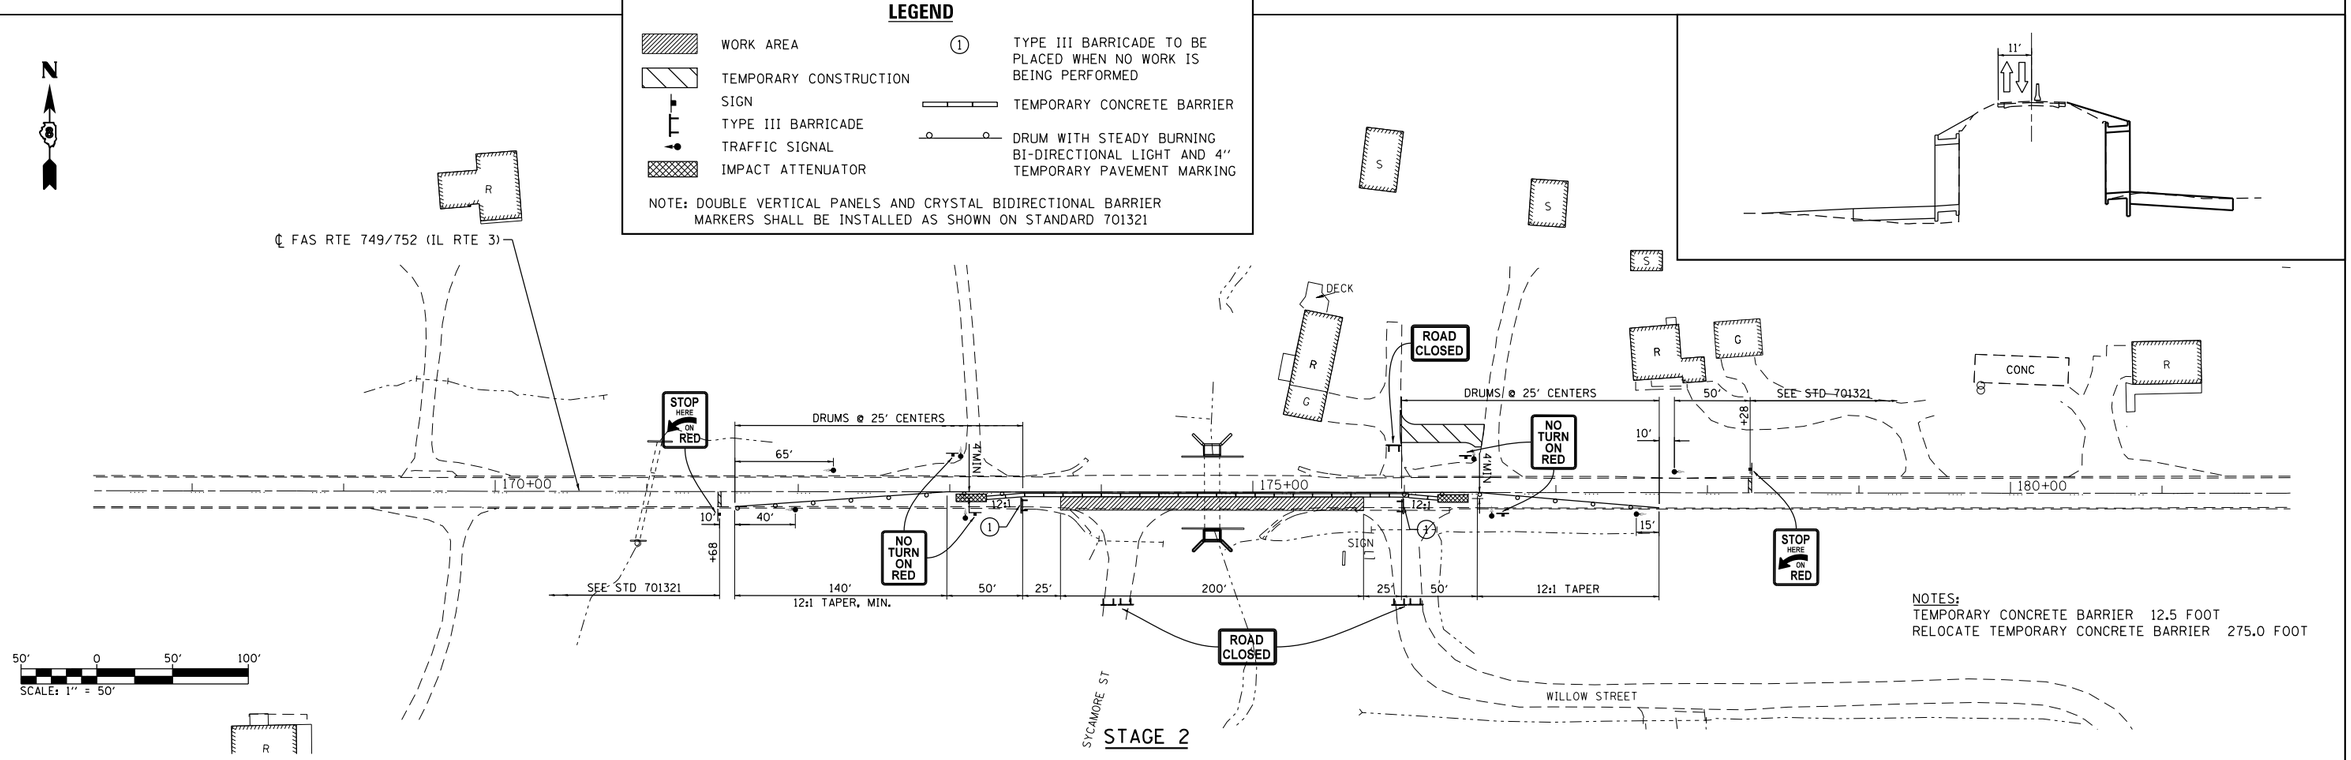

NOTES:
TEMPORARY CONCRETE BARRIER 275.0 FOOT
AGGREGATE FOR TEMPORARY ACCESS 27.2 TONS

NOTES:
TEMPORARY CONCRETE BARRIER 12.5 FOOT
RELOCATE TEMPORARY CONCRETE BARRIER 275.0 FOOT

FILE NAME = S:\Projects\409-0028-VHY IL 3 Grafton\dgn\CADD_Sheets\D876789-sht-staging.dgn

LOCHMUELLER GROUP
1928 S.N. Bradley P. Smith Drive
Troy, IL 62294
PHONE: 618.667.1400

USER NAME = ljackson	DESIGNED - ACM	REVISED -	
MODEL NAME = CULVERT 05	DRAWN - EDW	REVISED -	
PLOT SCALE = 99.9998 ' / in.	CHECKED - LWJ	REVISED -	
PLOT DATE = 8/22/2014	DATE - 8-11-14	REVISED -	

STATE OF ILLINOIS
DEPARTMENT OF TRANSPORTATION

CULVERT # 5 - STA 174+73.19
STAGING AND TRAFFIC CONTROL PLAN

SCALE: 1"=50' | SHEET 3 OF 17 SHEETS | STA. 167+00 TO STA. 182+00

F.A.S. RTE.	SECTION	COUNTY	TOTAL SHEETS	SHEET NO.
•	101-2RS-1	JERSEY	438	93
• 749/752		CONTRACT NO. 76789		
	ILLINOIS	FED. AID PROJECT		