MAINTENANCE OF DETOUR ROUTES

PRIOR TO UTILIZING CH 23 AND MCCOY ROAD AS DETOUR ROUTES, THE CONTRACTOR SHALL DOCUMENT THE EXISTING CONDITION OF BOTH CH 23 AND MCCOY ROAD VIA VIDEO RECORDING OR OTHER VIDEO CAPTURING DEVICES. DIGITAL COPIES OF THE VIDEO SHALL BE PROVIDED TO THE ENGINEER, JERSEY COUNTY ENGINEER, AND ELSAH TOWNSHIP ROAD COMMISSIONER FOR THEIR FILES.

WHILE THE ROUTES ARE BEING USED AS DETOURS, THE CONTRACTOR SHALL MAINTAIN BOTH CH 23 AND MCCOY ROAD TO A CONDITION EQUAL TO OR BETTER THAN EXISTED PRIOR TO THE ROADS BEING UTILIZED AS DETOUR ROUTES. ANY REPAIRS NEEDED TO THE DETOUR ROUTES SHALL BE MADE IMMEDIATELY, AS DIRECTED BY THE ENGINEER.

UPON CONCLUSION OF CH 23 AND MCCOY ROAD BEING USED AS DETOUR ROUTES, THE CONTRACTOR AND THE ENGINEER, INCLUDING THE JERSEY COUNTY ENGINEER AND ELSAH TOWNSHIP ROAD COMMISSIONER, SHALL JOINTLY INSPECT THE ROADWAYS AND AGREE WHAT, IF ANY, REPAIRS SHALL BE PERFORMED TO CH 23 AND MCCOY ROAD, AND THE CONTRACTOR SHALL COMPLETE THOSE REPAIRS WITHIN THE ALLOTTED FIVE (5) WORKING DAYS.

THIS WORK WILL BE PAID FOR ACCORDING TO ARTICLE 109.04.

ADDITIONAL NOTES:

1. CLOSURE OF CEMETERY ROAD SHALL NOT BE PERMITTED FROM NOVEMBER 1 THROUGH APRIL 15 TO AVOID TRAFFIC DETOUR DURING SNOW OR ICY ROAD CONDITIONS.

2. ONCE THE CLOSURE IS IN PLACE THE ROADWAY MUST BE OPENED BACK UP TO TRAFFIC WITHIN 21 CALENDAR DAYS.

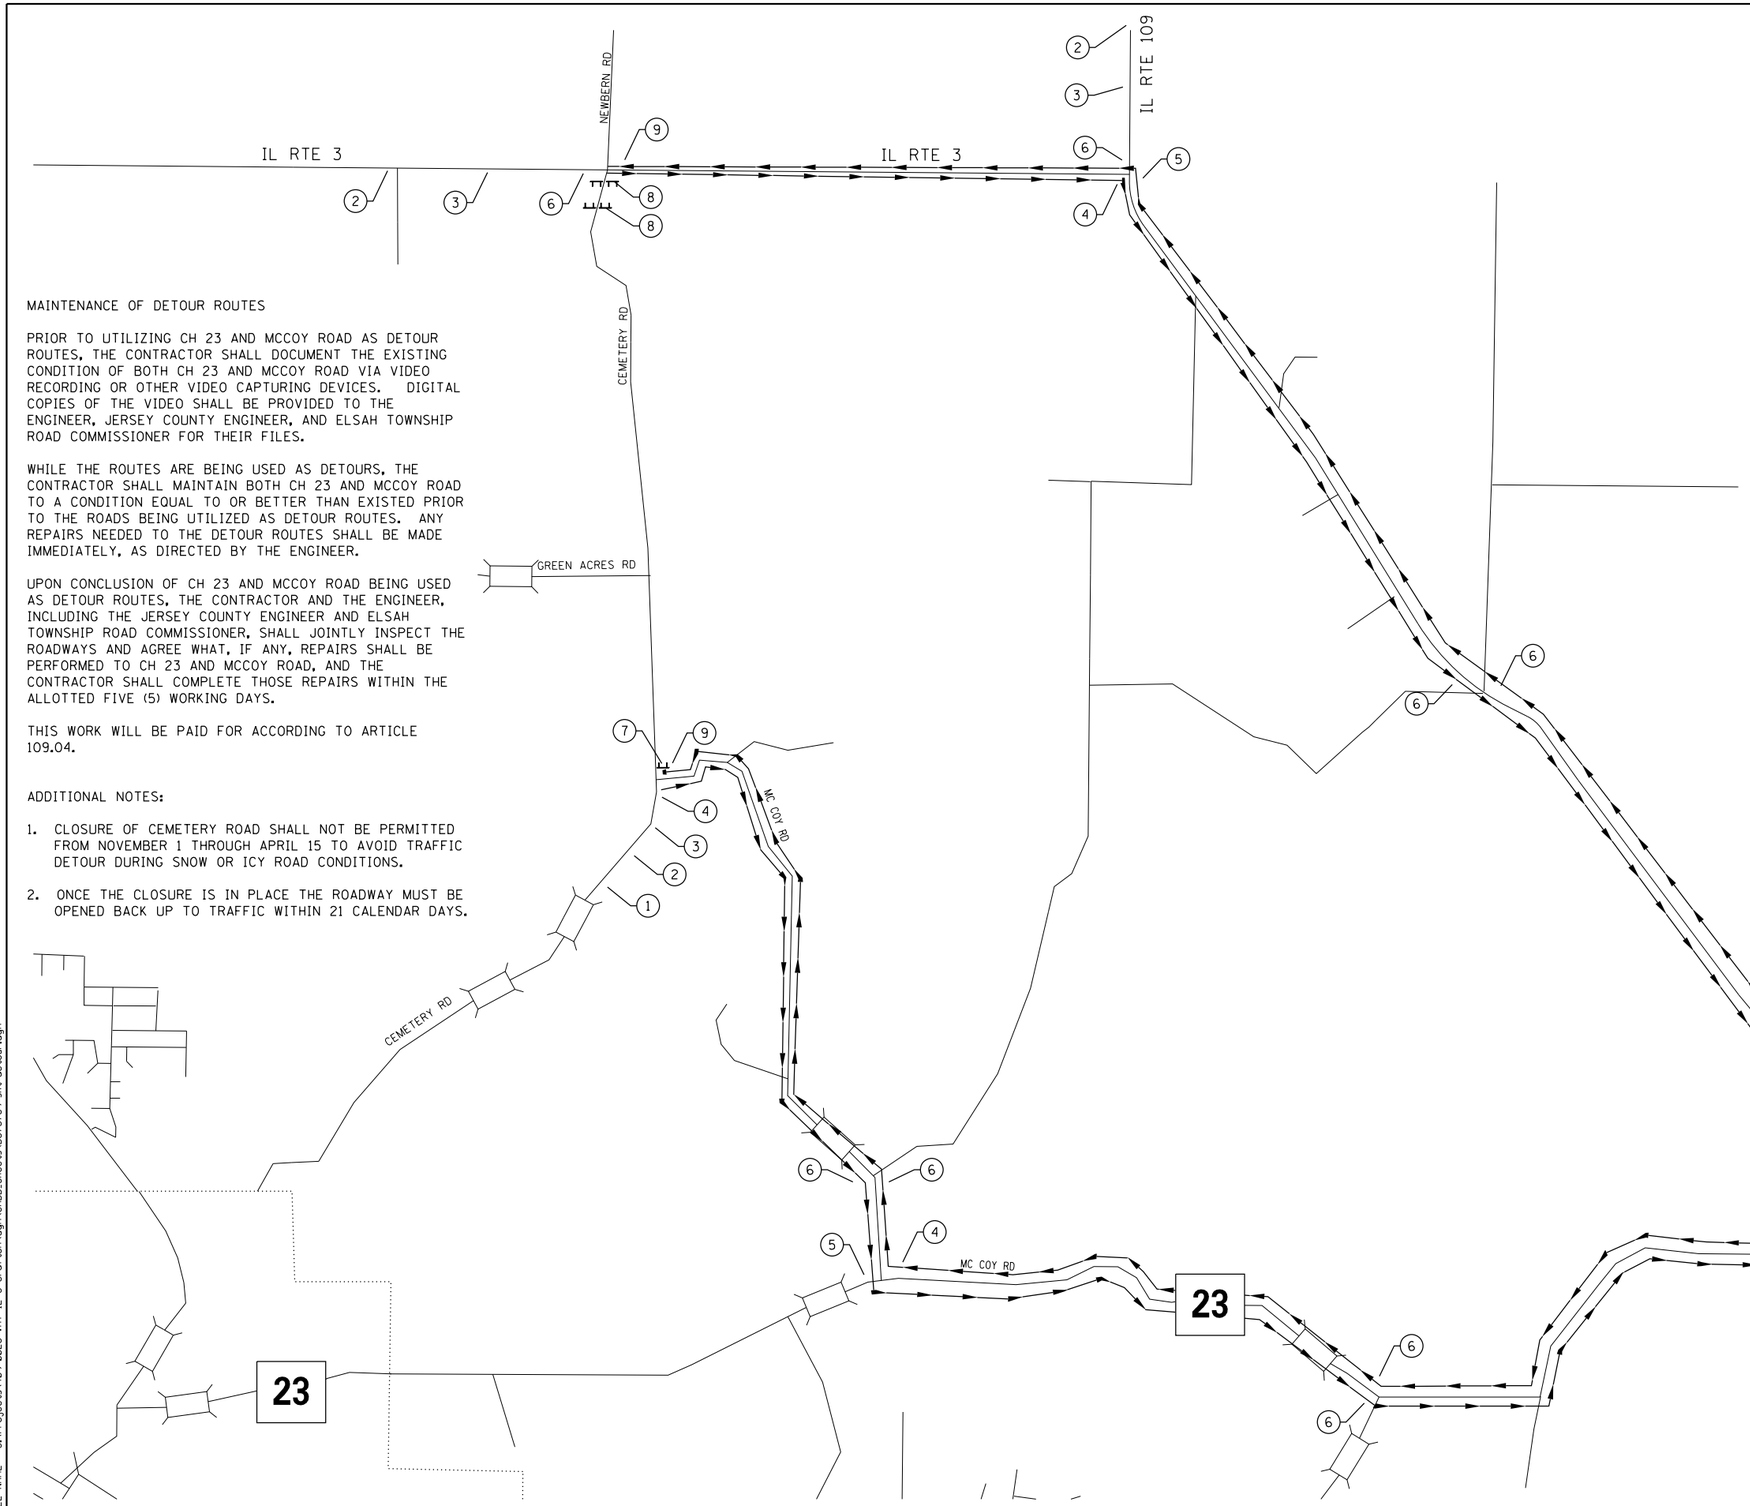

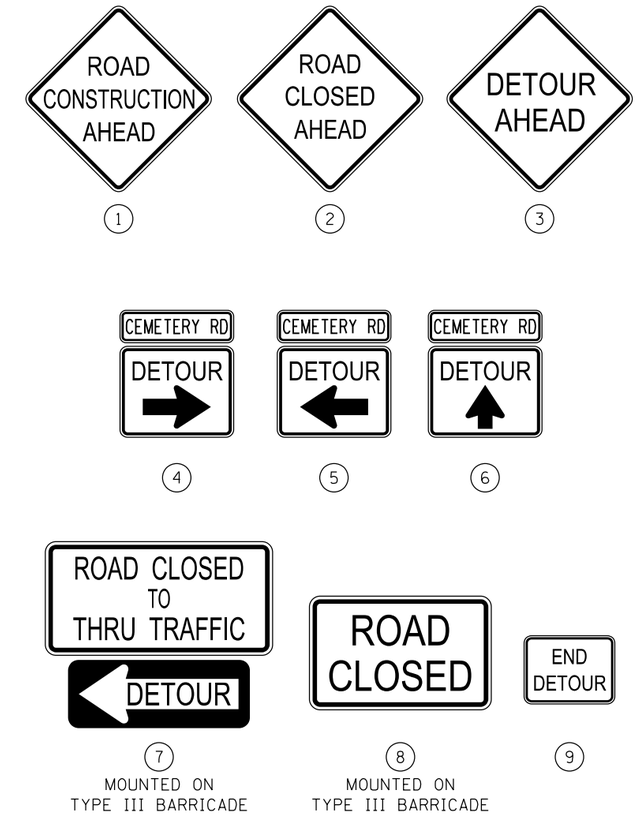

LEGEND

DETOUR ROUTE

TYPE III BARRICADE

N

1000′ 0 1000′ 2000′

SCALE: 1″ = 1000′

FILE NAME = S:\Projects\409-0028-VHY IL 3 Grafton\dgn\CADD_Sheets\D876789-sht-detour.dgn

LOCHMUELLER GROUP 1928 SrA Bradley R. Smith Drive Troy, IL 62294 PHONE: 618.667.1400	USER NAME = ljackson	DESIGNED - ACM	REVISED -
	MODEL NAME = 4 Cemetery	DRAWN - EDW	REVISED -
	PLOT SCALE = 1999.9960 ' / in.	CHECKED - LWJ	REVISED -
	PLOT DATE = 10/13/2014	DATE - 10-13-14	REVISED -

STATE OF ILLINOIS
DEPARTMENT OF TRANSPORTATION

STAGING AND TRAFFIC CONTROL
CEMETERY ROAD DETOUR

SCALE: 1″=800′ | SHEET 17 OF 17 SHEETS

F.A.S. RTE.	SECTION	COUNTY	TOTAL SHEETS	SHEET NO.
•	101-2RS-1	JERSEY	438	107
• 749/752		CONTRACT NO. 76789		
	ILLINOIS	FED. AID PROJECT		