FINAL SURVEY		BY	DATE
NOTE BOOK	SURVEYED		
NO.	PLOTTED		
	TEMPLATE		
	AREAS		
	AREAS CHECKED		

ORIGINAL SURVEY		BY	DATE
NOTE BOOK	SURVEYED		
NO.	PLOTTED		
	TEMPLATE		
	AREAS		
	AREAS CHECKED		

FILE NAME = S:\Projects\1409-0028-VHY IL 3 Grafton\dgn\CADD_Sheets\DB76789-sht-culvxs.dgn

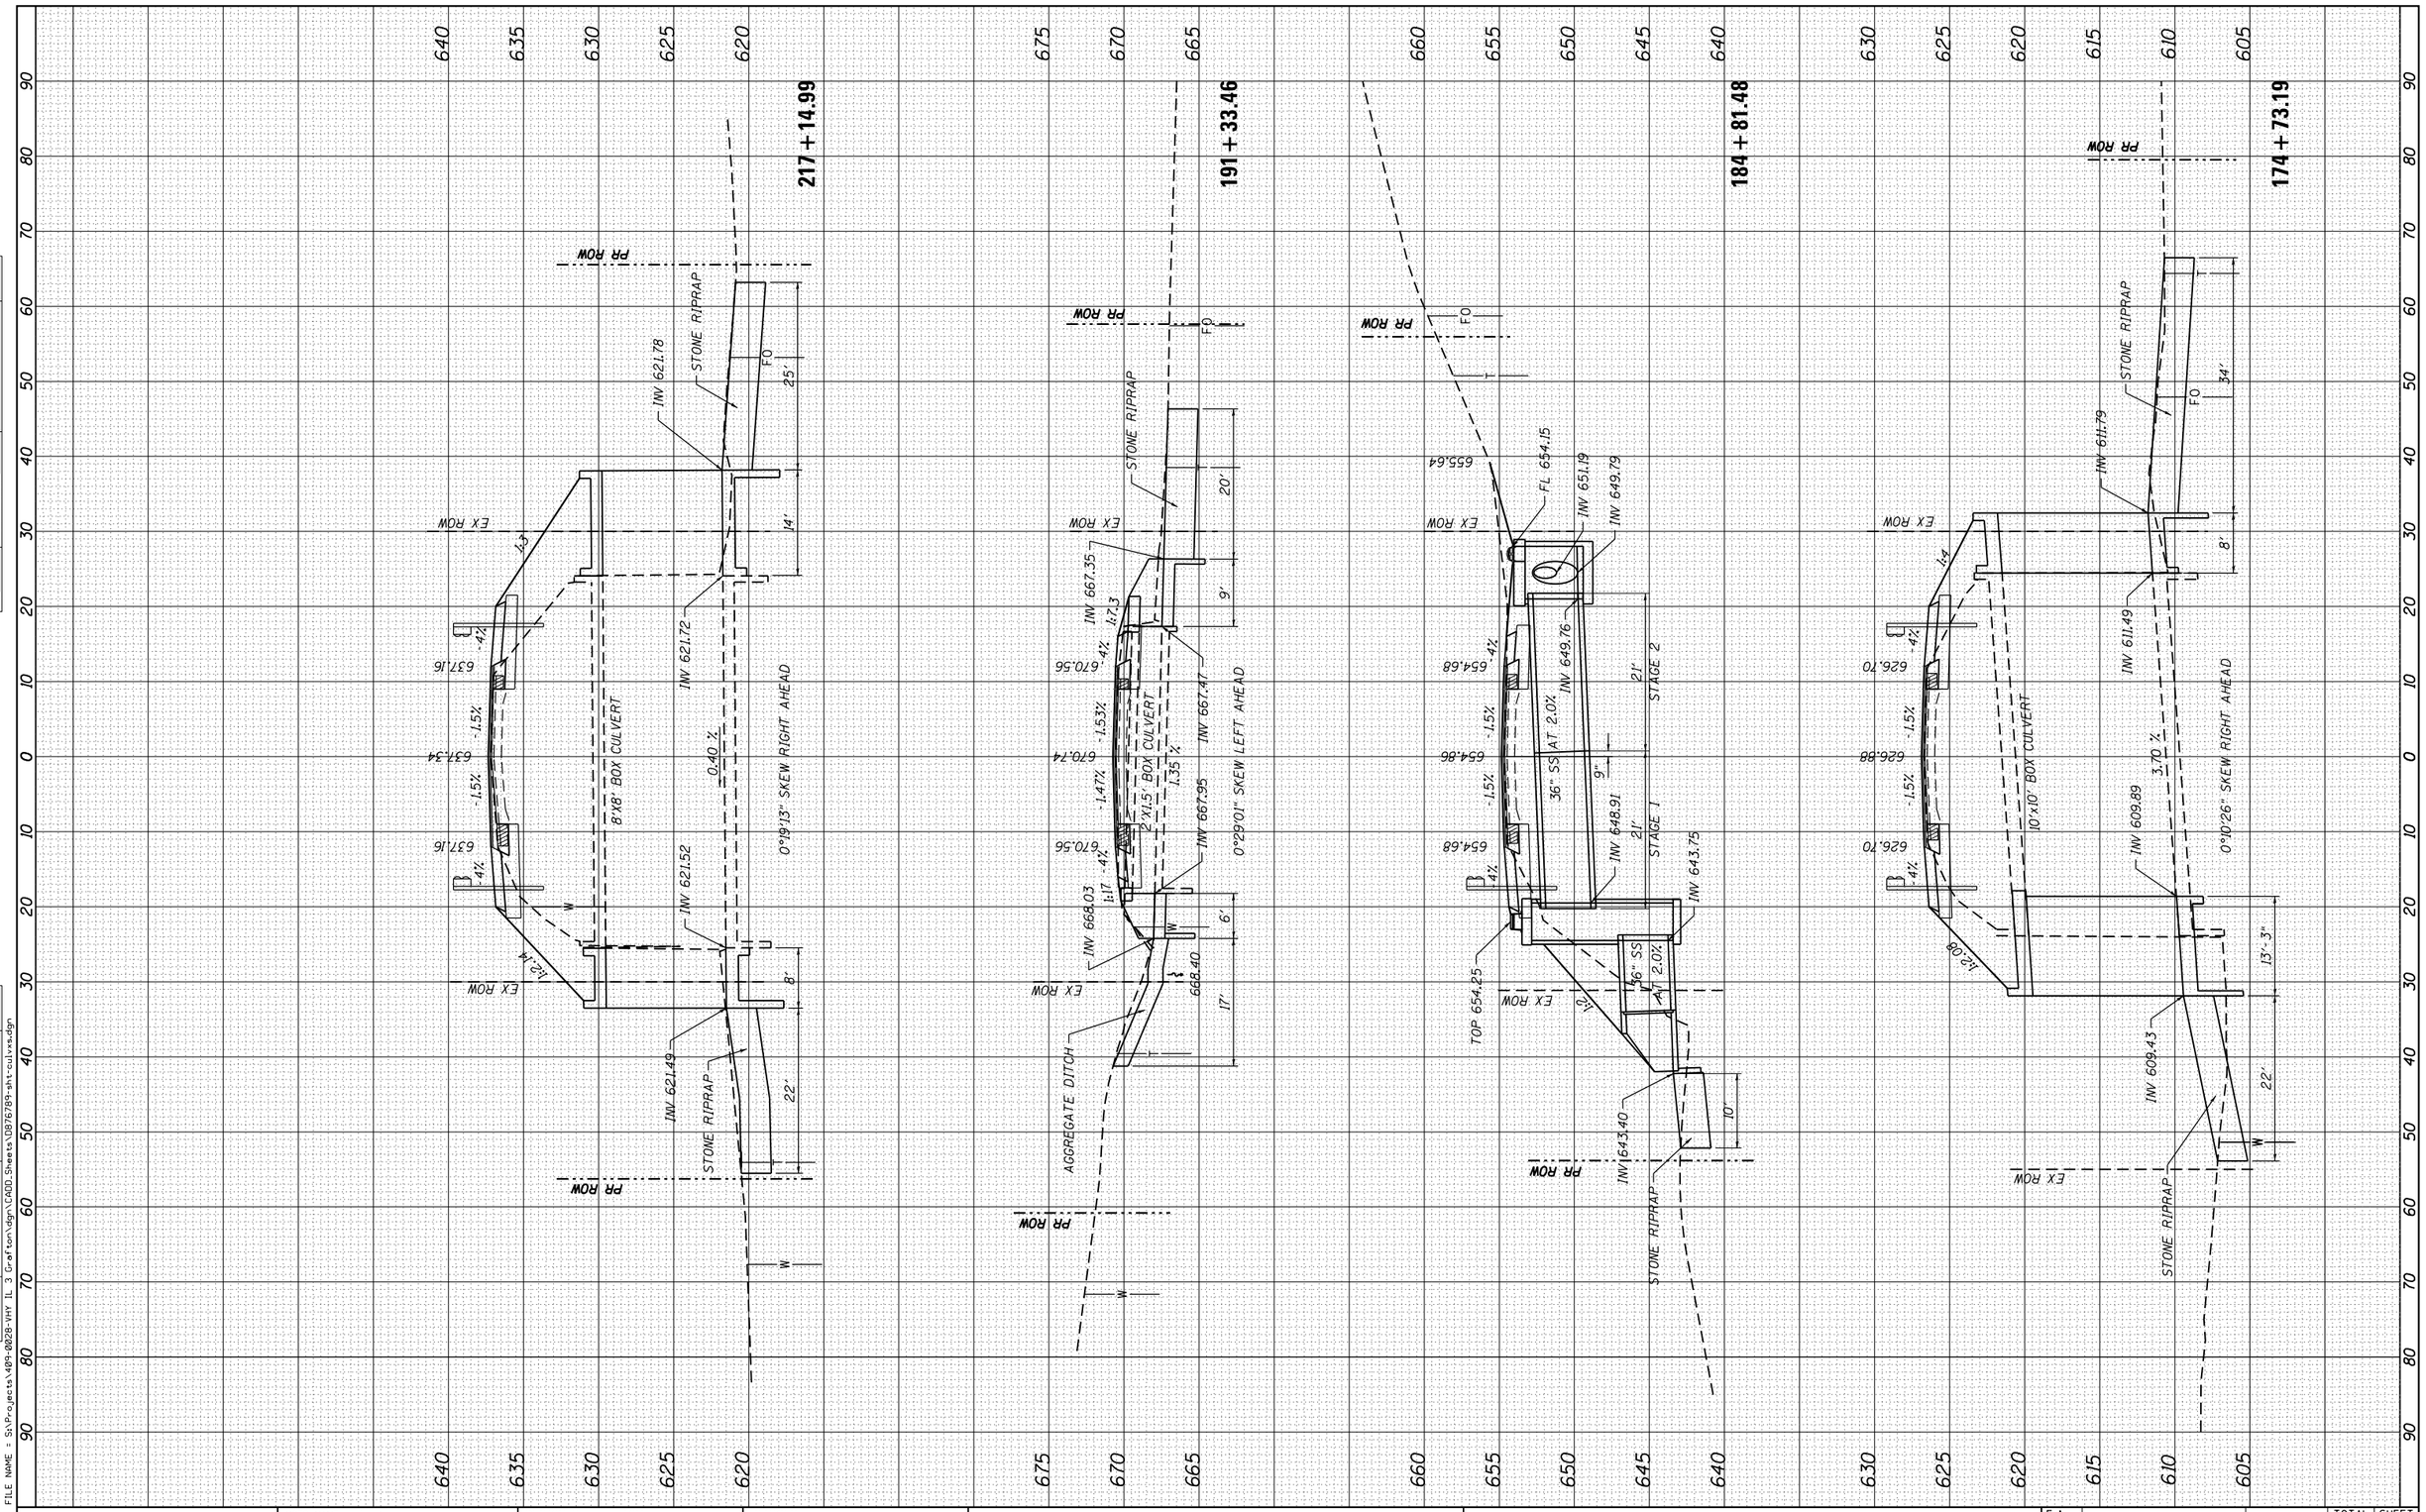

LOCHMUELLER GROUP 1928 S/A Bradley R. Smith Drive Troy, IL 62294 PHONE: 618.667.3400	USER NAME = ljackson	DESIGNED - ACM	REVISED -
	MODEL NAME = Default	DRAWN - EDW	REVISED -
	PLOT SCALE = 20.0000 ' / in.	CHECKED - LWJ	REVISED -
	PLOT DATE = 8/22/2014	DATE - 8-11-14	REVISED -

STATE OF ILLINOIS
DEPARTMENT OF TRANSPORTATION

CULVERT SECTIONS
FAS ROUTE 752 (IL ROUTE 3) AND SIDE ROADS

SCALE: | SHEET 2 OF 7 SHEETS | STA. 174+73.19 | TO STA. 217+14.99

F.A. RTE.	SECTION	COUNTY	TOTAL SHEETS	SHEET NO.
•	101 2RS-1	JERSEY	438	195
• 749/752		CONTRACT NO. 76789		
	ILLINOIS FED. AID PROJECT			