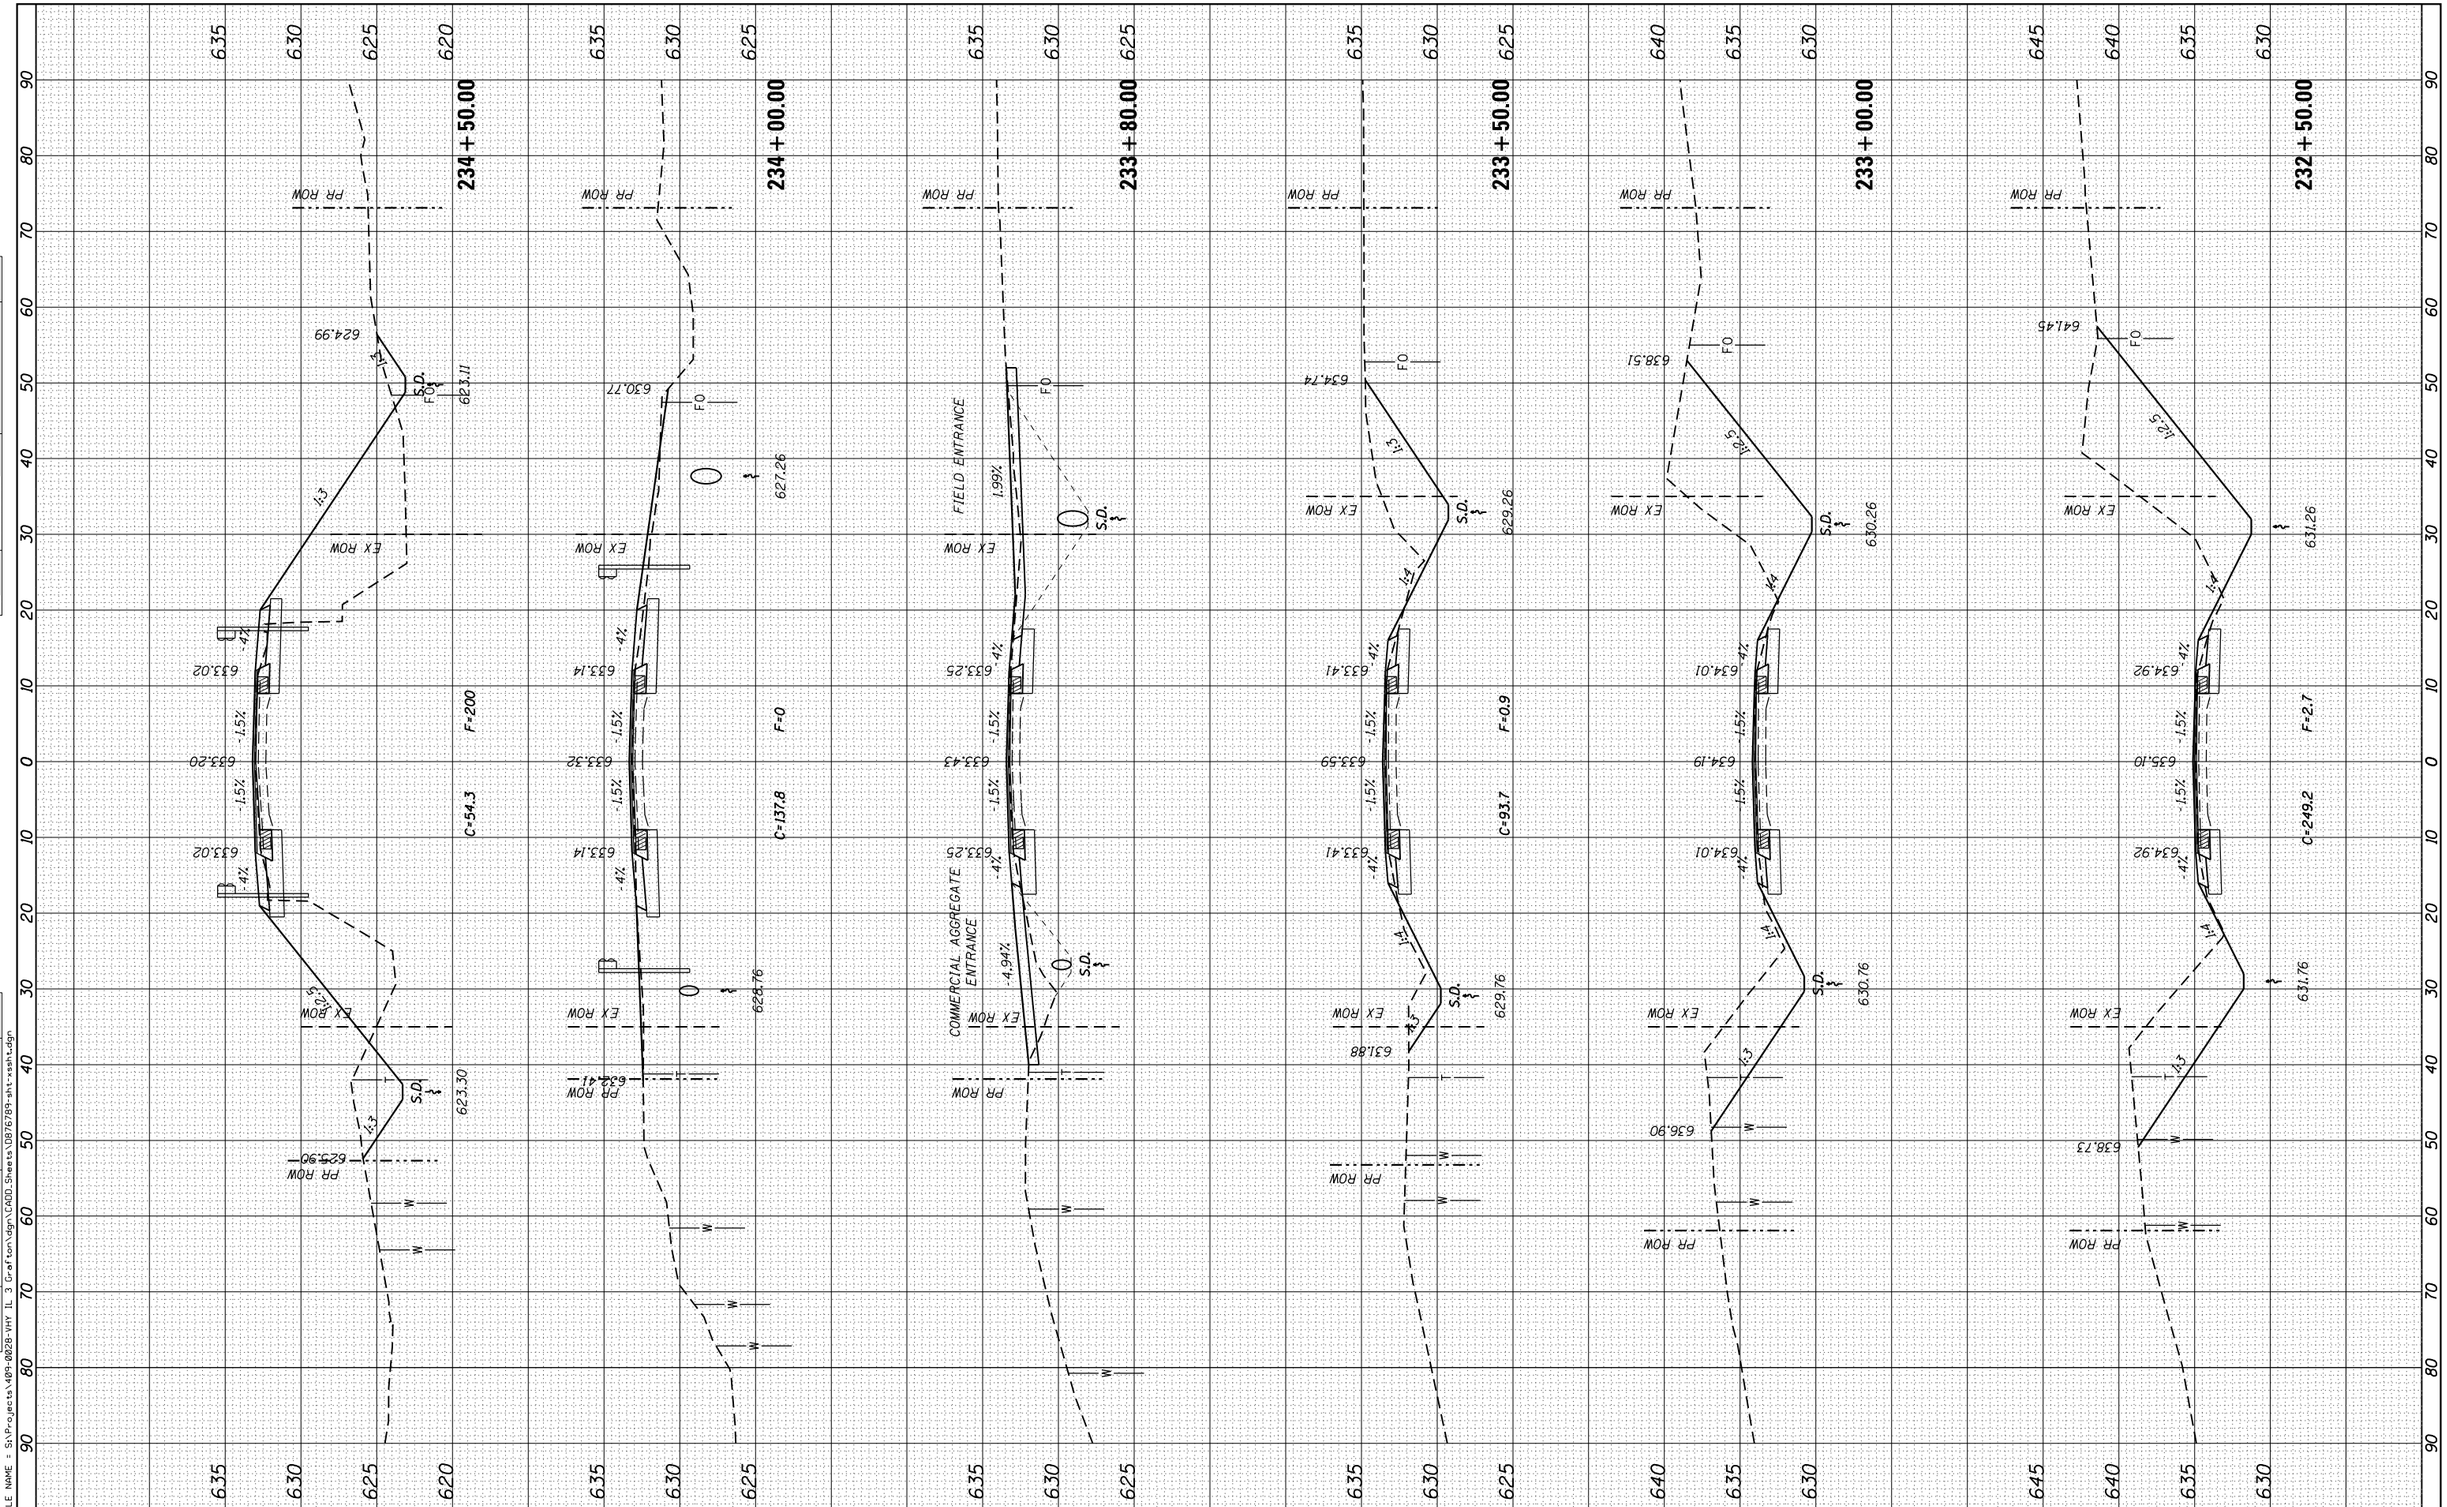

FINAL SURVEY | NOTE BOOK | NO. | SURVEYED | PLOTTED | TEMPLATE | AREAS | AREAS CHECKED | BY | DATE

ORIGINAL SURVEY | NOTE BOOK | NO. | SURVEYED | PLOTTED | TEMPLATE | AREAS | AREAS CHECKED | BY | DATE

FILE NAME = S:\Projects\409-0028-VHY IL 3 Grafton\dgn\CADD_Sheets\D876789-sht-xssht.dgn

LOCHMUELLER GROUP
1928 S/A Bradley R. Smith Drive
Troy, IL 62294
PHONE: 618.667.1400

USER NAME = ljackson	DESIGNED - ACM	REVISED -
MODEL NAME = Default	DRAWN - EDW	REVISED -
PLOT SCALE = 20.0000 ' / in.	CHECKED - LWJ	REVISED -
PLOT DATE = 8/11/2014	DATE - 8-11-14	REVISED -

STATE OF ILLINOIS
DEPARTMENT OF TRANSPORTATION

CROSS SECTIONS
FAS ROUTE 752 (IL ROUTE 3)

SCALE: | SHEET 59 OF 138 SHEETS | STA. 232+50.00 TO STA. 234+50.00

F.A. RTE.	SECTION	COUNTY	TOTAL SHEETS	SHEET NO.
•	101 2RS-1	JERSEY	438	353
• 749/752		CONTRACT NO. 76789		
		ILLINOIS FED. AID PROJECT		