FINAL SURVEY		BY	DATE
NOTE BOOK	SURVEYED		
	PLOTTED		
	TEMPLATE		
NO.	AREAS		
	AREAS CHECKED		

ORIGINAL SURVEY		BY	DATE
NOTE BOOK	SURVEYED		
	PLOTTED		
	TEMPLATE		
NO.	AREAS		
	AREAS CHECKED		

FILE NAME = S:\Projects\409-0028-VHP IL 3 Grafton\Dgn\CADD_Sheets\D876789-sht-xsht.dgn

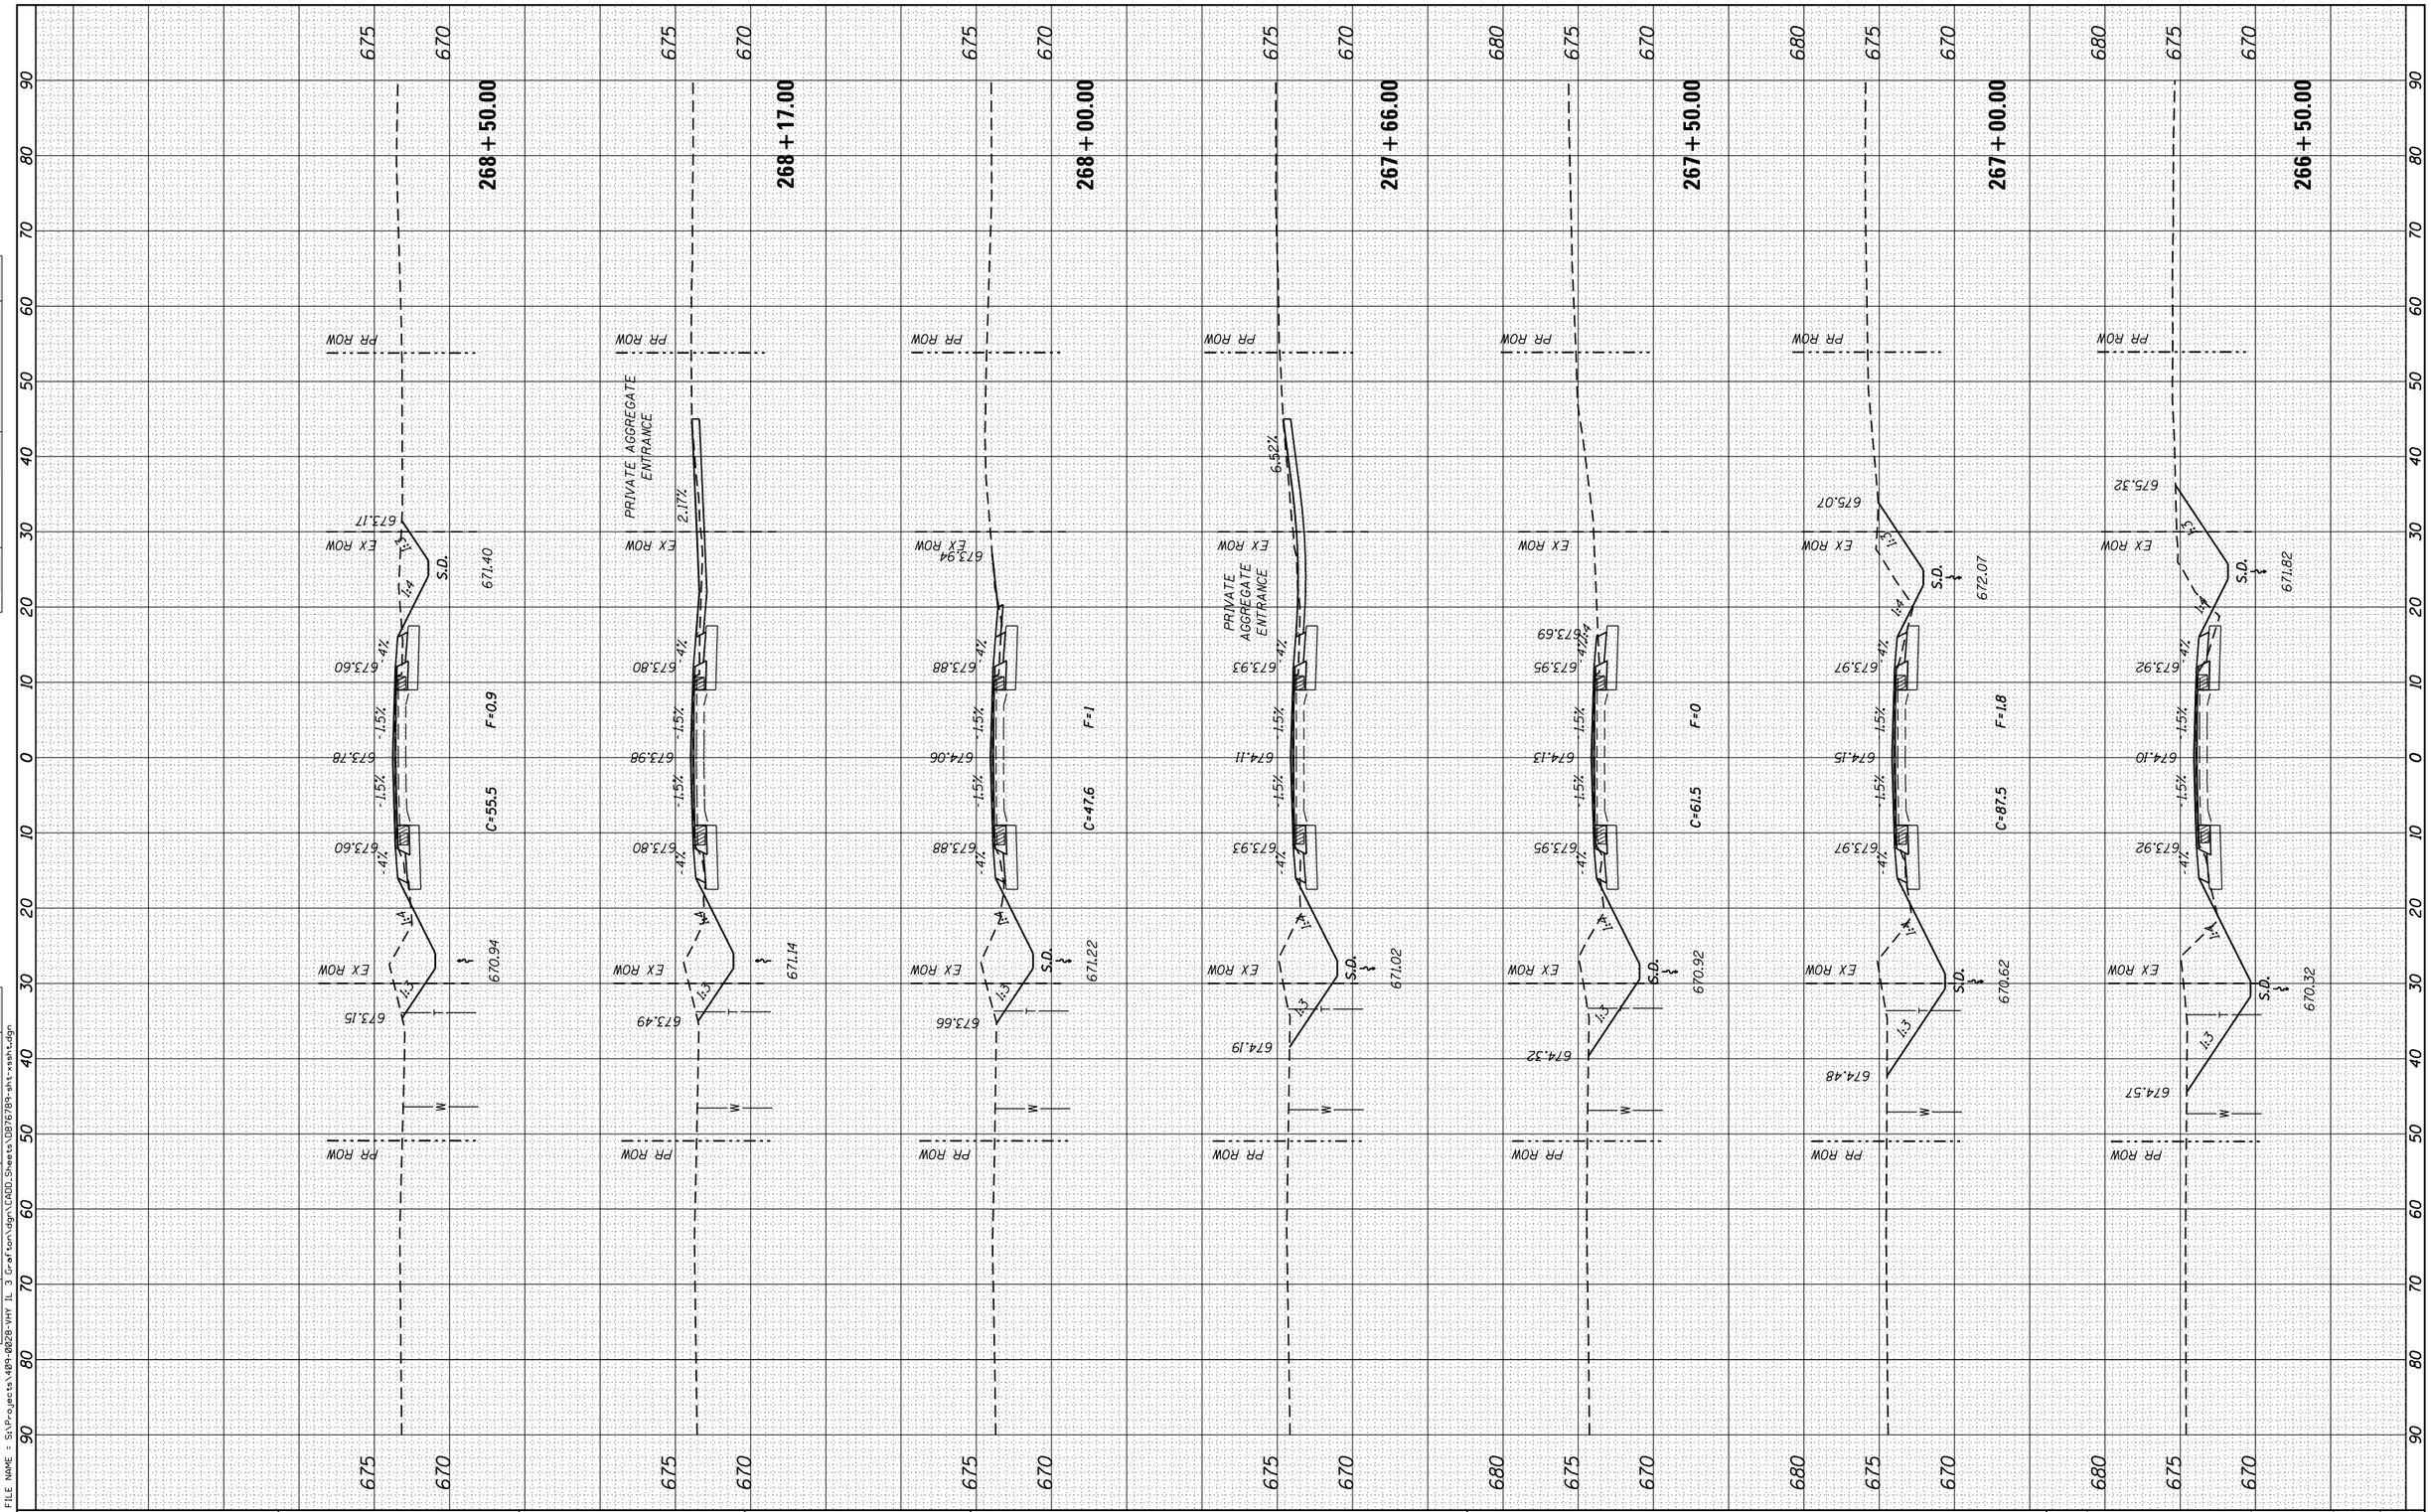

USER NAME = ljackson	DESIGNED - ACM	REVISED -	
MODEL NAME = Default	DRAWN - EDW	REVISED -	
PLOT SCALE = 20.0000 ' / in.	CHECKED - LWJ	REVISED -	
PLOT DATE = 8/11/2014	DATE - 8-11-14	REVISED -	

LOCHMUELLER GROUP
3928 S/A Bradley Pl. Smith Drive
Troy, IL 62294
PHONE: 618.667.1400

STATE OF ILLINOIS
DEPARTMENT OF TRANSPORTATION

CROSS SECTIONS
FAS ROUTE 752 (IL ROUTE 3)

SCALE: | SHEET 70 OF 138 SHEETS | STA. 266+50.00 | TO STA. 268+50.00

F.A. RTE.	SECTION	COUNTY	TOTAL SHEETS	SHEET NO.
•	101 2RS-1	JERSEY	438	364
•	749/752	CONTRACT NO. 76789		
		ILLINOIS FED. AID PROJECT		