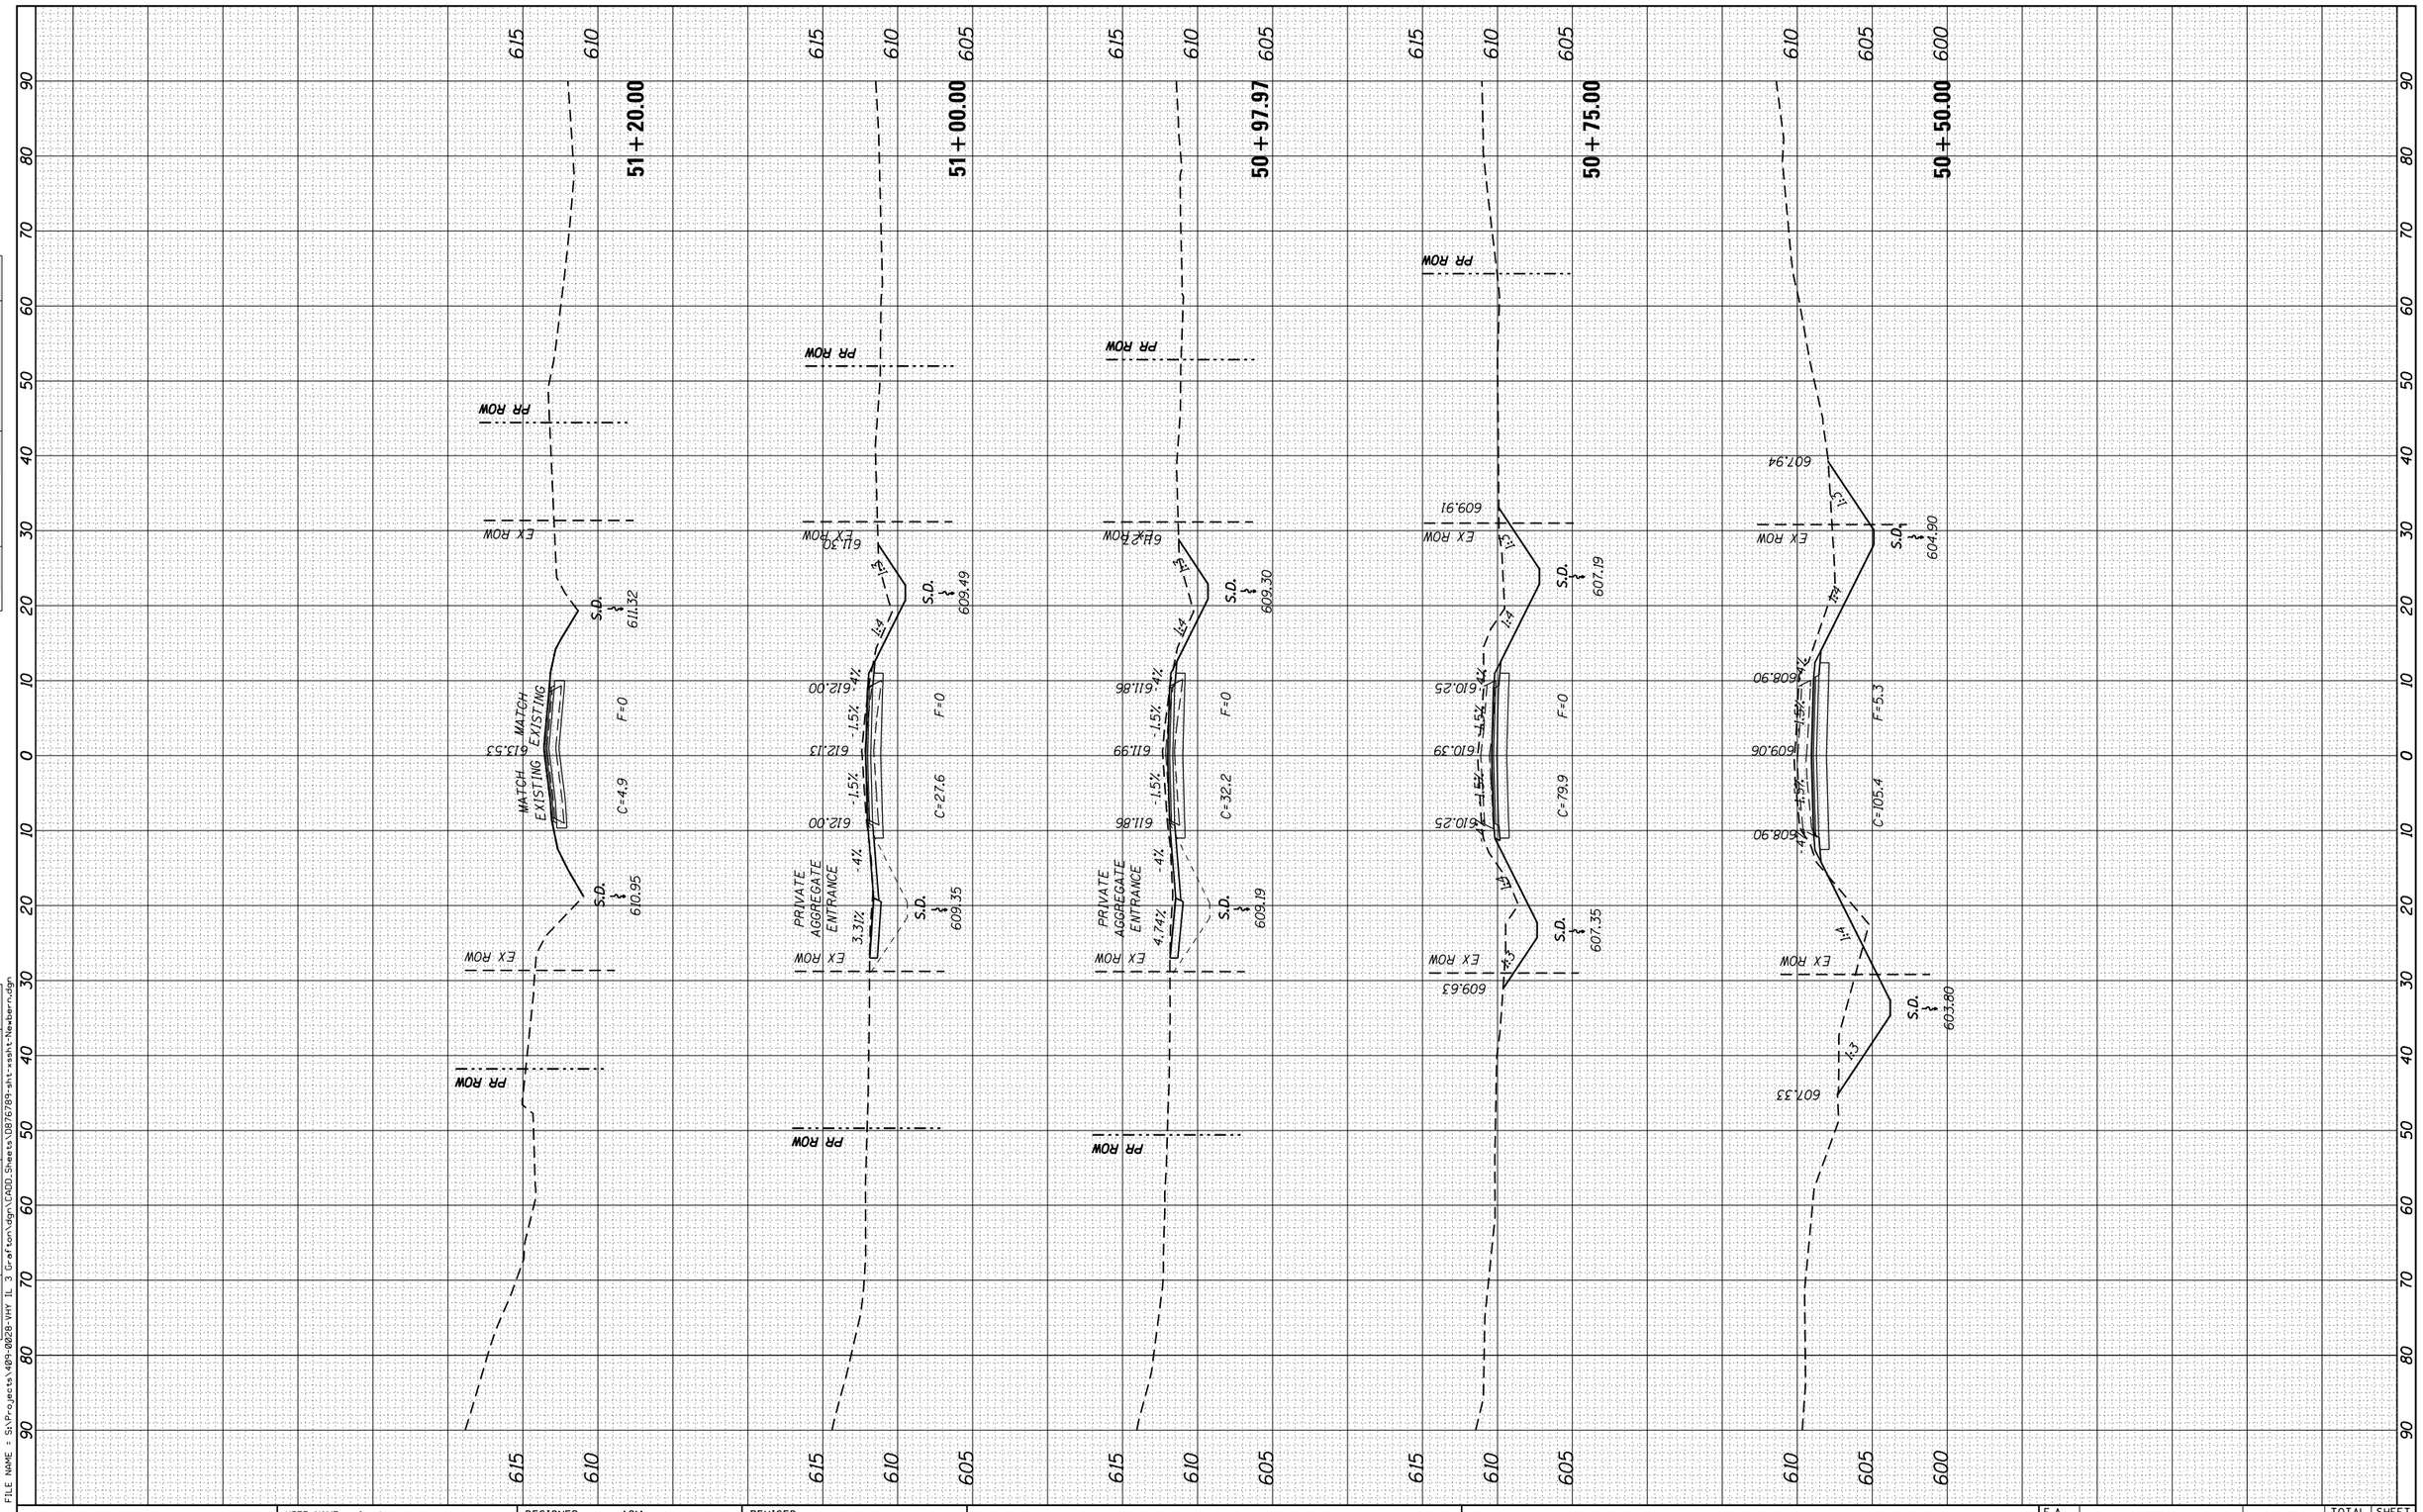

FINAL SURVEY		BY	DATE
NOTE BOOK	SURVEYED		
	PLOTTED		
	TEMPLATE		
	AREAS		
	AREAS CHECKED		
NO.			

ORIGINAL SURVEY		BY	DATE
NOTE BOOK	SURVEYED		
	PLOTTED		
	TEMPLATE		
	AREAS		
	AREAS CHECKED		
NO.			

FILE NAME = S:\Projects\409-0028-VHY IL 3 Grafton\dgn\CADD_Sheets\D876789-sht-xsaht-Newbern.dgn

LOCHMUELLER GROUP
3928 S.N. Bradley R. Smith Drive
Troy, IL 62294
PHONE: 618.667.1400

USER NAME = ljackson	DESIGNED - ACM	REVISED -
MODEL NAME = Default	DRAWN - EDW	REVISED -
PLOT SCALE = 20.0000 ' / in.	CHECKED - LWJ	REVISED -
PLOT DATE = 8/11/2014	DATE - 8-11-14	REVISED -

STATE OF ILLINOIS
DEPARTMENT OF TRANSPORTATION

CROSS SECTIONS
NEWBERN ROAD

SCALE: | SHEET 5 OF 6 SHEETS | STA. 50+50.00 TO STA. 51+20.00

F.A. RTE.	SECTION	COUNTY	TOTAL SHEETS	SHEET NO.
•	101 2RS-1	JERSEY	438	437
• 749/752		CONTRACT NO. 76789		
	ILLINOIS FED. AID PROJECT			