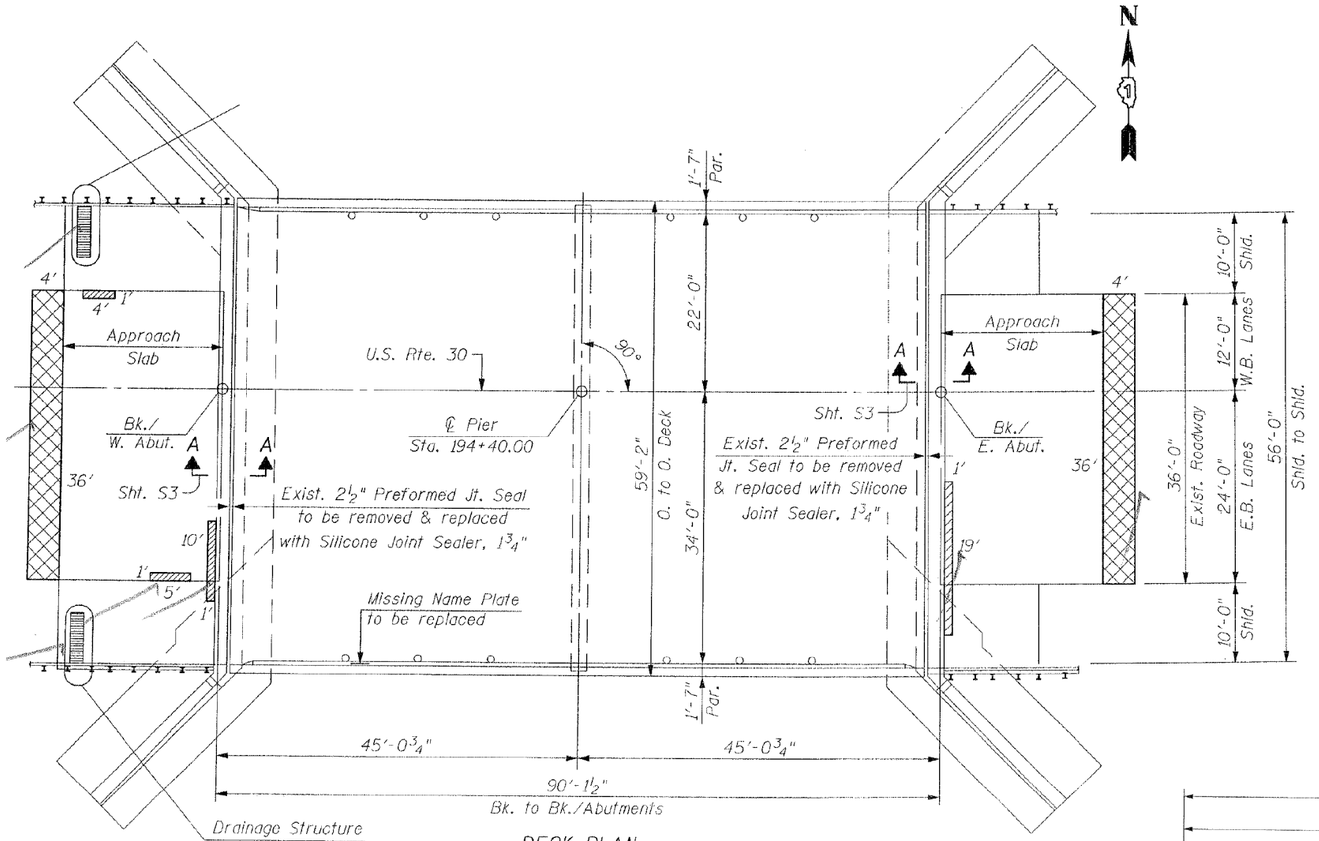

DECK PLAN

EXISTING PLAN

SN 047-0029

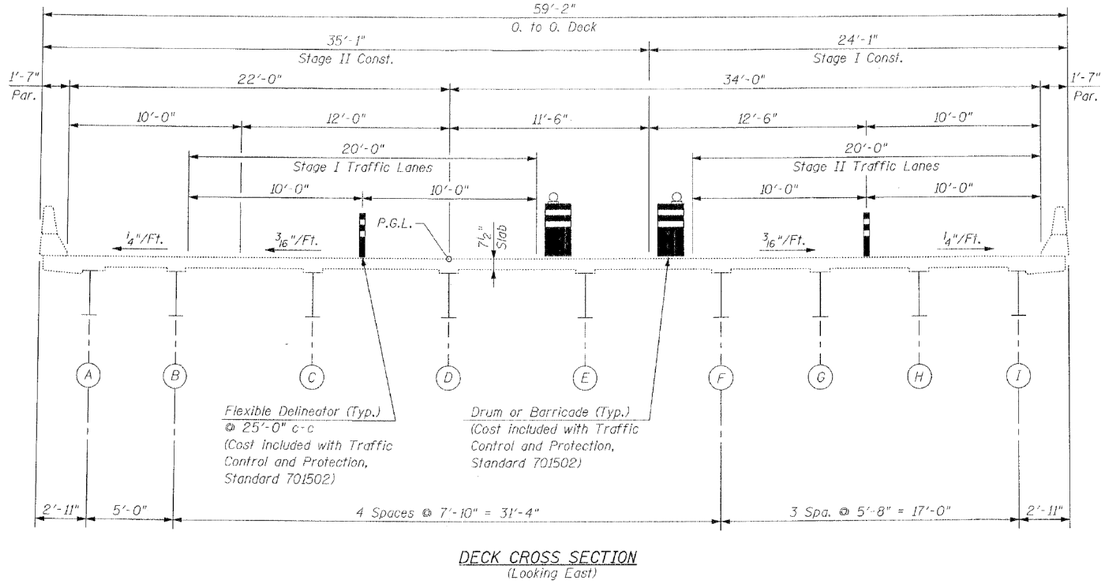

DECK CROSS SECTION
(Looking East)

EXISTING TYPICAL SECTION

SN 047-0029

FILE NAME = c:\pw_work\pwidot\guillaumefp\d0388342\D134814-sht-plan.dgn	USER NAME = guillaumefp	DESIGNED -	REVISED -
		DRAWN -	REVISED -
	PLOT SCALE = 100.0000 ' / in.	CHECKED -	REVISED -
Default	PLOT DATE = 8/22/2014	DATE -	REVISED -

STATE OF ILLINOIS
DEPARTMENT OF TRANSPORTATION

TYPICAL CROSS SECTION & DECK PLAN VIEW
LOCATION NO. 23 (SN 047-0029)

SCALE: NTS | SHEET 1 OF 1 SHEETS | STA. | TO STA.

ROUTE	SECTION	COUNTY	TOTAL SHEETS	SHEET NO.
VARIOUS	2014-0371	DUPAGE	37	32
		CONTRACT NO. 60Y31		
	ILLINOIS FED. AID PROJECT			