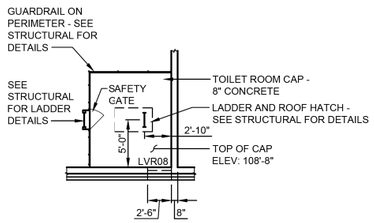

MEZZANINE PLAN

SCALE: 1/8" = 1'-0"

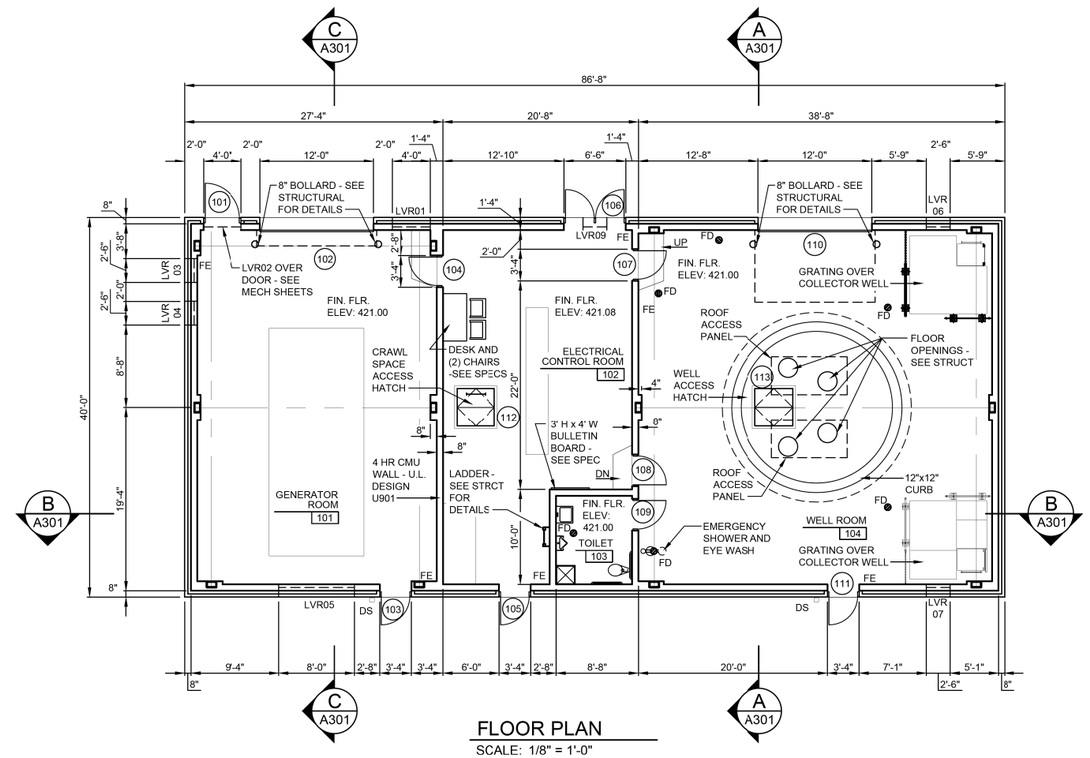

FLOOR PLAN

SCALE: 1/8" = 1'-0"

ABBREVIATIONS

ALUM	ALUMINUM
CMU	CONCRETE MASONRY UNIT
CONC	CONCRETE
DS	DOWN SPOUT
FD	FLOOR DRAIN
FE	FIRE EXTINGUISHER - MOUNT 3'-10" TO TOP
FRP	FIBERGLASS REINFORCED POLYMER
LVR	LOUVER - SEE MECHANICAL SHEETS FOR SCHEDULE
STL	STEEL (HOT DIP GALVANIZED)

GENERAL NOTES

1.) CONTRACTOR SHALL FIELD VERIFY ALL EXISTING SITE CONDITIONS, INCLUDING SITE ACCESS, POWER SUPPLY, AND ANY OTHER ITEMS THAT AFFECT THE CONTRACT AND THE CONSTRUCTION OF THE IMPROVEMENT.

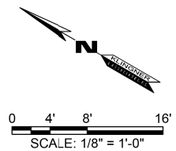

A101

FILE NAME = Q:\Ifiles\110823\Work Order 3 MO Ave Ph2\CADD Sheets\D876G99-ant-KLA Archi.dgn

KLINGNER & ASSOCIATES, P.C.
Engineers • Architects • Surveyors

USER NAME = seb	DESIGNED - DEN	REVISED -	CRC - 9/24/14
	DRAWN - CRC	REVISED -	
PLOT SCALE = 40.0000 ' / in.	CHECKED - DEN	REVISED -	
PLOT DATE = 9/24/2014	DATE - 8/22/2014	REVISED -	

STATE OF ILLINOIS
DEPARTMENT OF TRANSPORTATION

WELL HOUSE BUILDING – FLOOR PLAN
MISSOURI AVENUE DEEP WELL FACILITY

SCALE: AS NOTED | SHEET 1 OF 8 SHEETS | STA. | TO STA.

F.A.I. RTE.	SECTION	COUNTY	TOTAL SHEETS	SHEET NO.
64	82-4T-1	ST. CLAIR	185	67
		CONTRACT NO. 76G99		
	ILLINOIS FED. AID PROJECT			