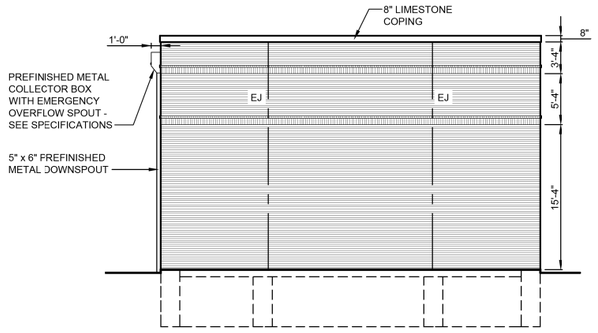

SOUTH ELEVATION
SCALE: 1/8" = 1'-0"

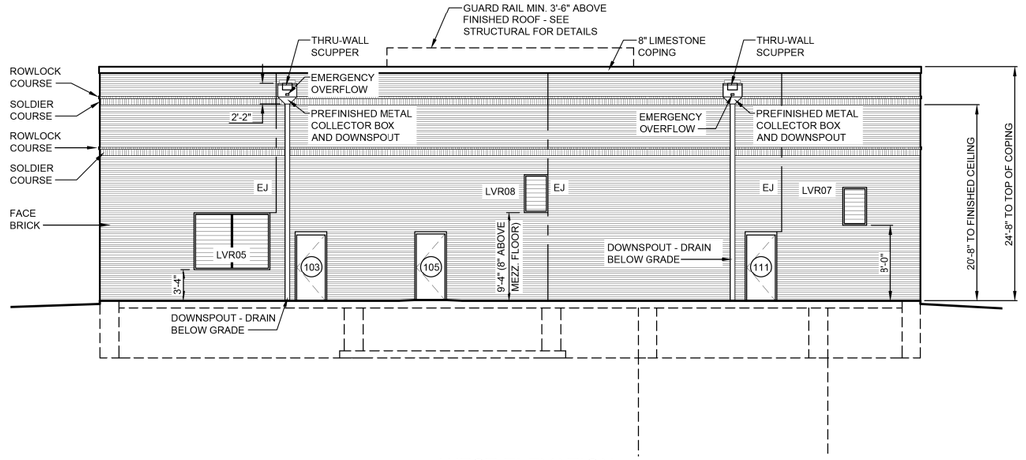

WEST ELEVATION
SCALE: 1/8" = 1'-0"

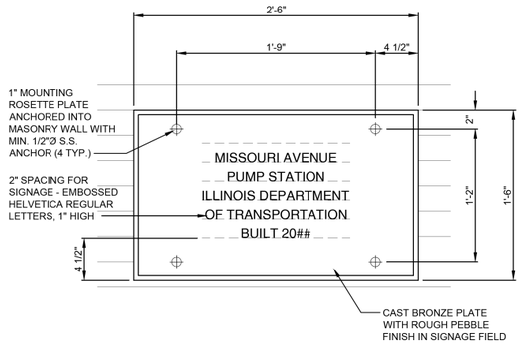

1 / A201 IDENTIFICATION PLATE
SCALE: NO SCALE

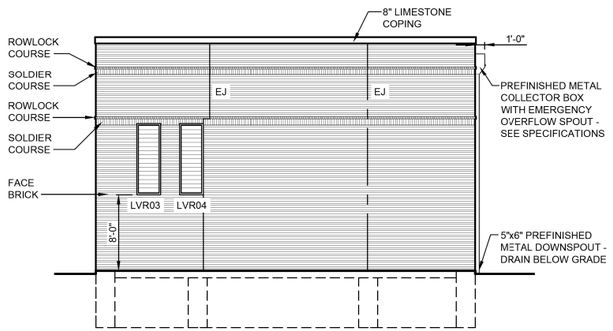

NORTH ELEVATION
SCALE: 1/8" = 1'-0"

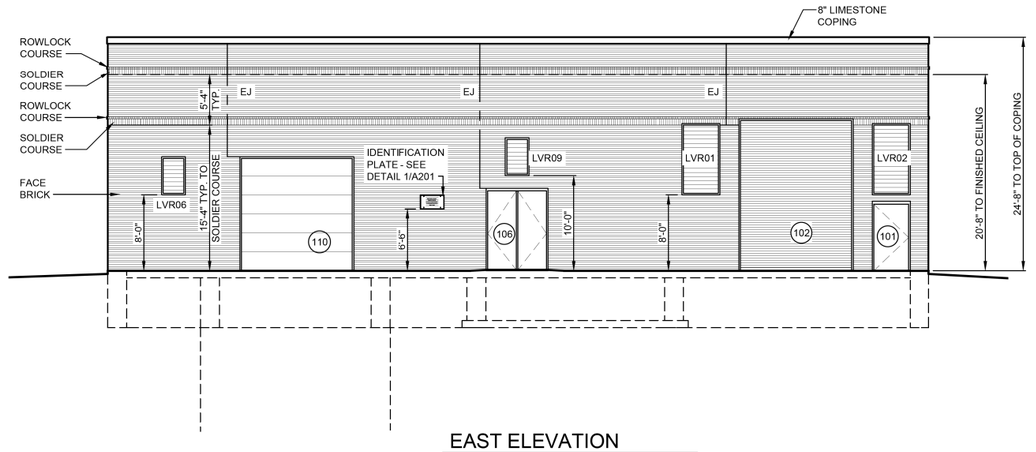

EAST ELEVATION
SCALE: 1/8" = 1'-0"

0 4' 8' 16'
SCALE: 1/8" = 1'-0"

A201

FILE NAME = D:\1files\110023\Work Order 3 MO Ave Ph2\CADD Sheets\DB76099-sht-KLA Archi.dgn

KLINGNER & ASSOCIATES, P.C.
Engineers · Architects · Surveyors

USER NAME = seb	DESIGNED - DEN	REVISED - CRC - 9/24/14
	DRAWN - CRC	REVISED -
PLOT SCALE = 40.0000 ' / in.	CHECKED - DEN	REVISED -
PLOT DATE = 9/25/2014	DATE - 8/22/2014	REVISED -

STATE OF ILLINOIS
DEPARTMENT OF TRANSPORTATION

WELL HOUSE BUILDING – ELEVATIONS
MISSOURI AVENUE DEEP WELL FACILITY

SCALE: AS NOTED | SHEET 3 OF 8 SHEETS | STA. | TO STA.

F.A.I. RTE.	SECTION	COUNTY	TOTAL SHEETS	SHEET NO.
64	82-4T-1	ST. CLAIR	185	69
		CONTRACT NO. 76G99		
	ILLINOIS FED. AID PROJECT			