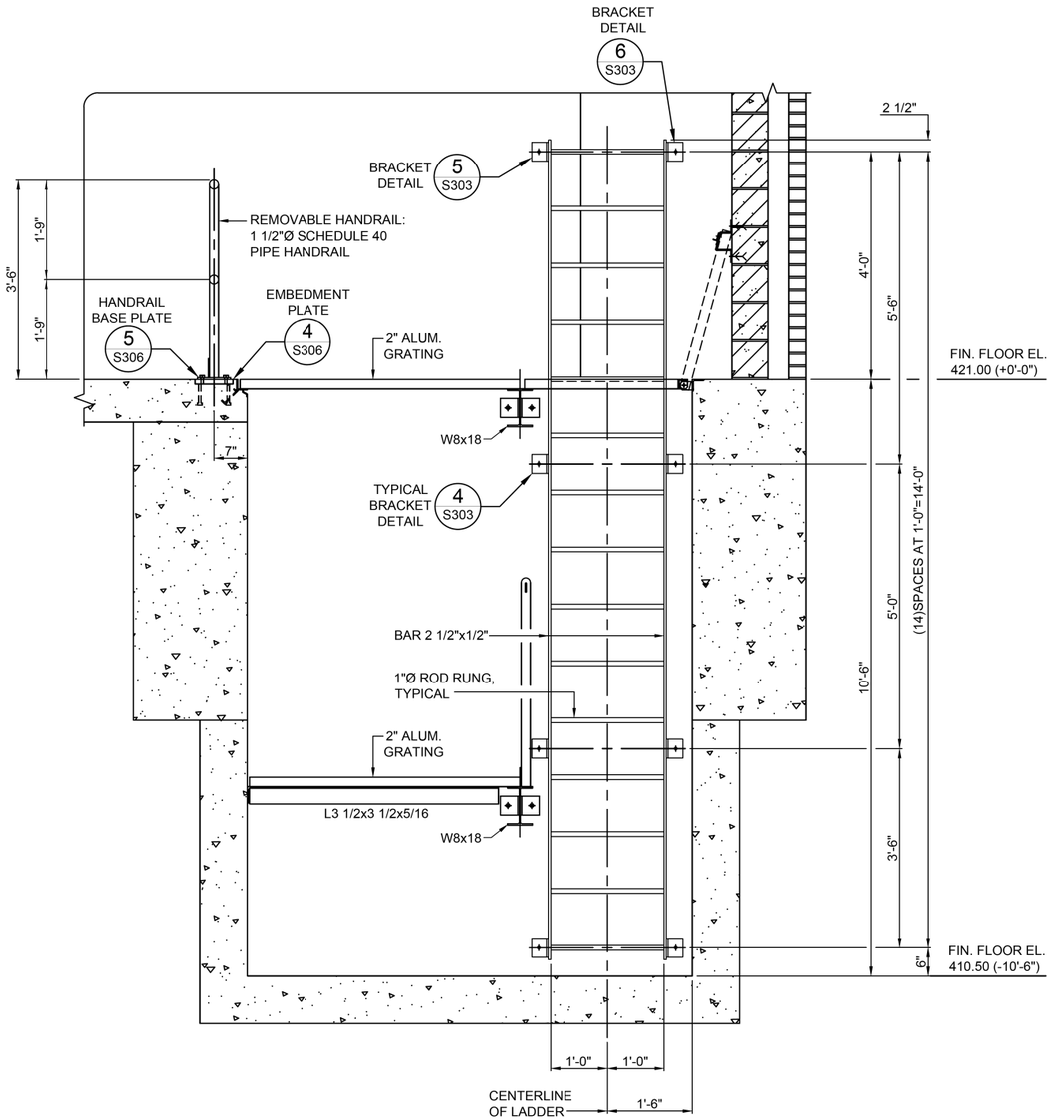

A S305 SECTION
SCALE: 3/4"=1'-0"

*NOTE:

1) THE PRICE OF ALL ALUMINUM MATERIAL, SHAPES AND GRATING SHALL BE INCLUDED IN "PUMP STATION GENERAL WORK"

2) THE PRICE OF ALL STAINLESS STEEL BOLTS AND MATERIAL SHALL BE INCLUDED IN "PUMP STATION GENERAL WORK"

3) THE PRICE OF ALL HANDRAILS AND GRADES 36 AND 50 STRUCTURAL STEEL SHALL BE INCLUDED IN "PUMP STATION GENERAL WORK"

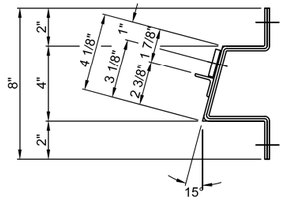

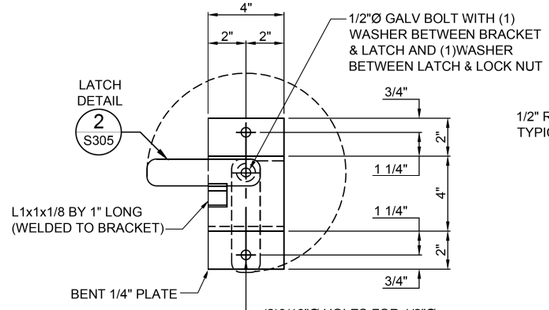

1 S305 BRACKET DETAIL
SCALE: 3"=1'-0"

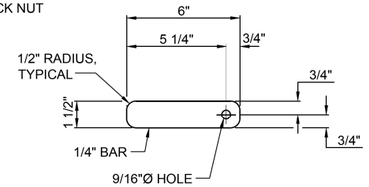

2 S305 LATCH DETAIL
SCALE: 3"=1'-0"

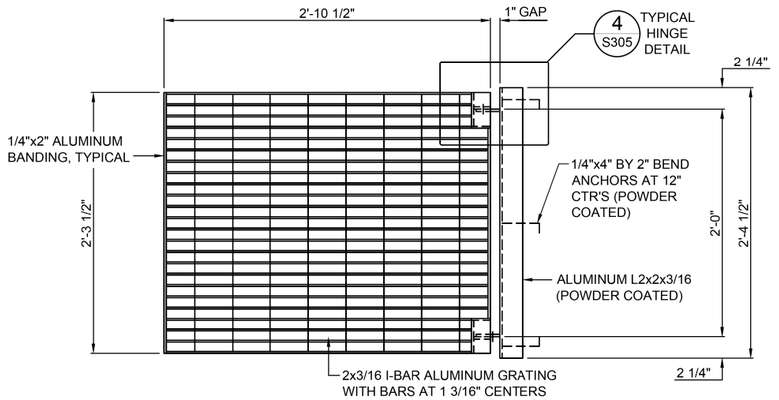

3 S305 ACCESS GRATING PANEL
SCALE: 1 1/2"=1'-0"

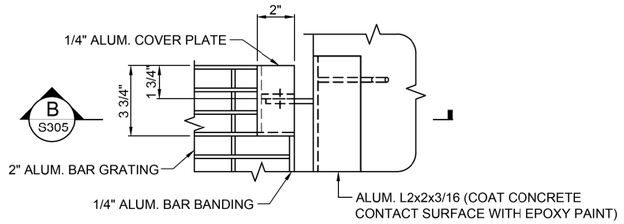

4 S305 HINGE DETAIL
SCALE: 3"=1'-0"

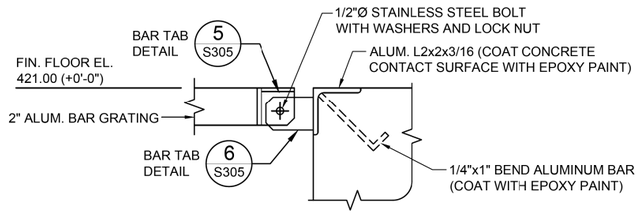

B S305 SECTION
SCALE: 3"=1'-0"

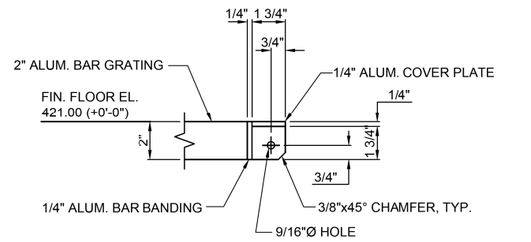

5 S305 BAR TAB DETAIL
SCALE: 3"=1'-0"

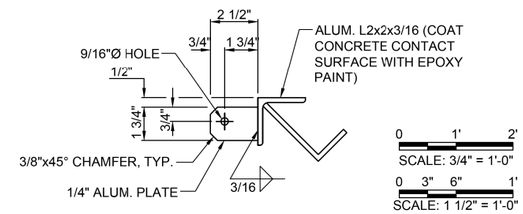

6 S305 BAR TAB DETAIL
SCALE: 3"=1'-0"

FILE NAME = Q:\1Files\110023\Work Order 3 MO Ave Ph2\CADD Sheets\D876G99-sht-KLA Str3.dgn

S305

KLINGNER & ASSOCIATES, P.C. Engineers · Architects · Surveyors			
USER NAME = bgj	DESIGNED - seb	REVISED -	
	DRAWN - seb	REVISED -	
PLOT SCALE = 40.0000 ' / in.	CHECKED -	REVISED -	
PLOT DATE = 8/23/2014	DATE -	REVISED -	

STATE OF ILLINOIS
DEPARTMENT OF TRANSPORTATION

WELL HOUSE BUILDING – STRUCTURAL DETAILS
MISSOURI AVENUE DEEP WELL FACILITY

SCALE: AS NOTED | SHEET 5 OF 10 SHEETS | STA. | TO STA.

F.A.I. RTE.	SECTION	COUNTY	TOTAL SHEETS	SHEET NO.
64	82-4T-1	ST. CLAIR	185	109
		CONTRACT NO. 76G99		
	ILLINOIS FED. AID PROJECT			