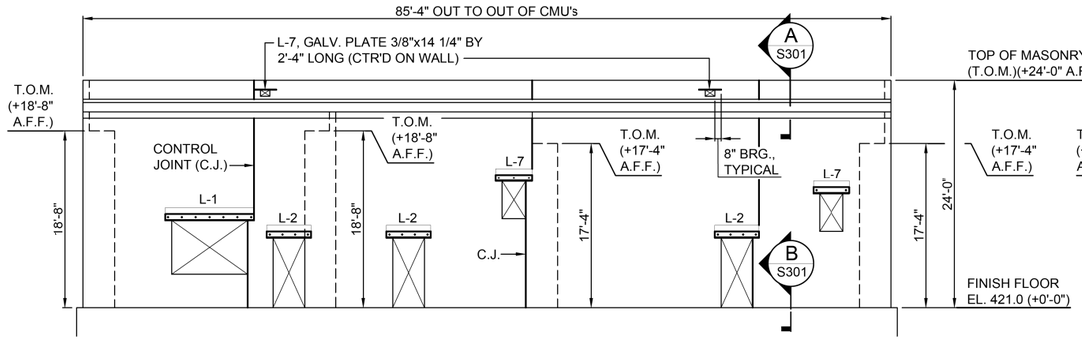

1 S402 WEST STRUCTURAL ELEVATION
SCALE: 1/8"=1'-0"

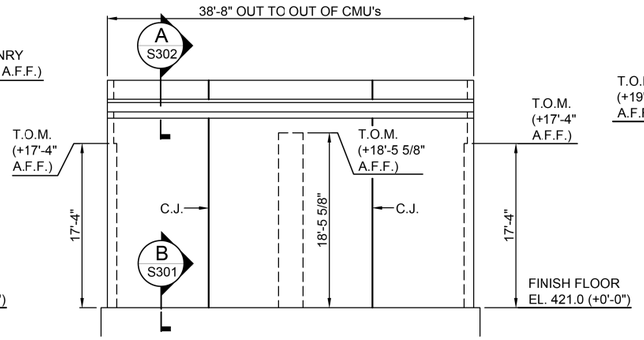

2 S402 SOUTH STRUCTURAL ELEVATION
SCALE: 1/8"=1'-0"

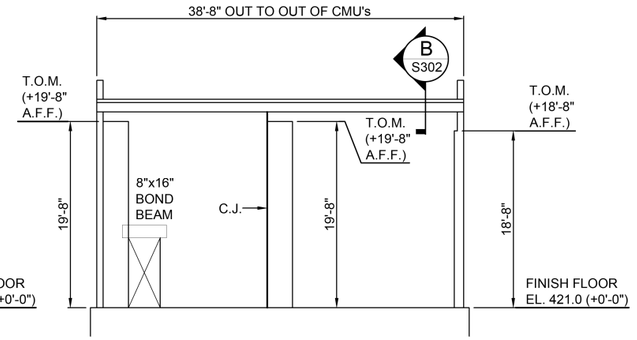

A S402 SECTION (NORTH INTERIOR WALL)
SCALE: 1/8"=1'-0"

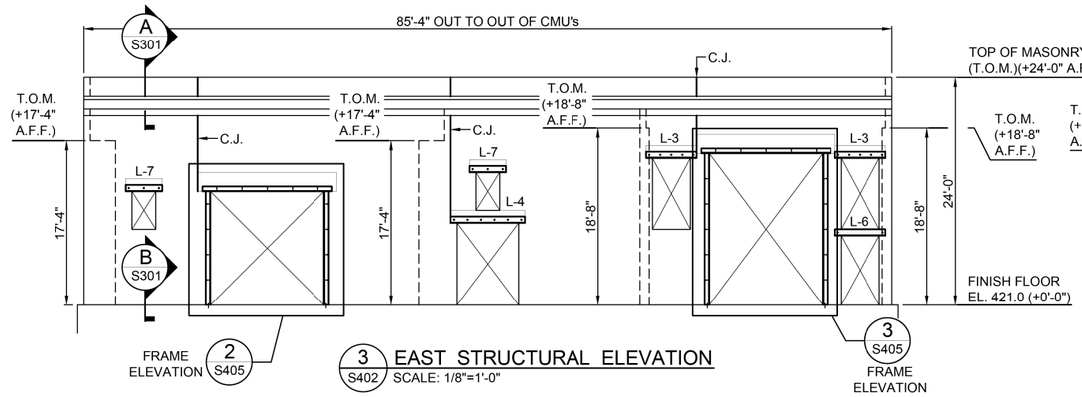

3 S402 EAST STRUCTURAL ELEVATION
SCALE: 1/8"=1'-0"

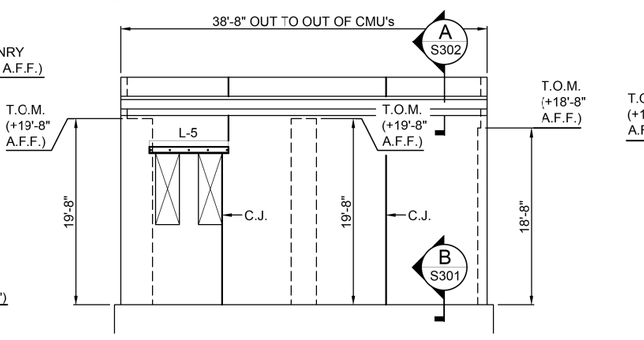

4 S402 NORTH STRUCTURAL ELEVATION
SCALE: 1/8"=1'-0"

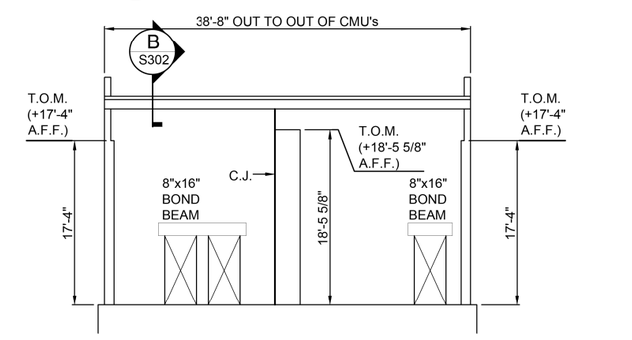

B S402 SECTION (SOUTH INTERIOR WALL)
SCALE: 1/8"=1'-0"

*NOTE:

1) THE PRICE OF ALL HANDRAILS AND GRADES 36 AND 50 STRUCTURAL STEEL SHALL BE INCLUDED IN "PUMP STATION GENERAL WORK"

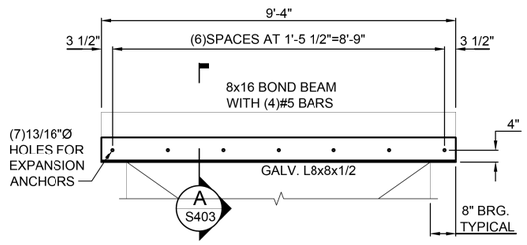

5 S402 L-1 LINTEL DETAIL
SCALE: 1/2"=1'-0"

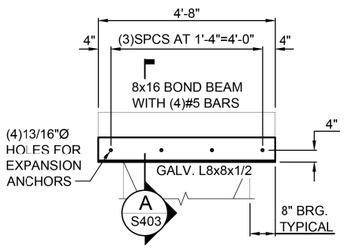

6 S402 L-2 LINTEL DETAIL
SCALE: 1/2"=1'-0"

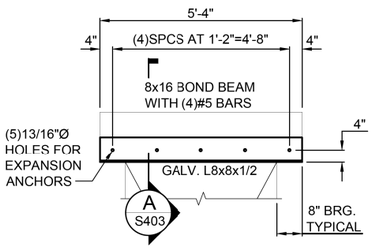

7 S402 L-3 LINTEL DETAIL
SCALE: 1/2"=1'-0"

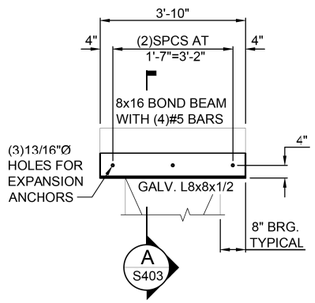

11 S402 L-7 LINTEL DETAIL
SCALE: 1/2"=1'-0"

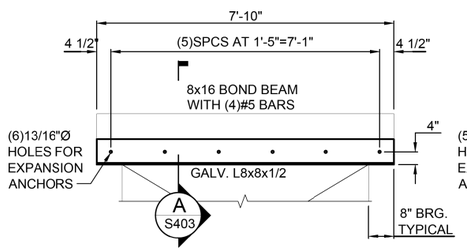

8 S402 L-4 LINTEL DETAIL
SCALE: 1/2"=1'-0"

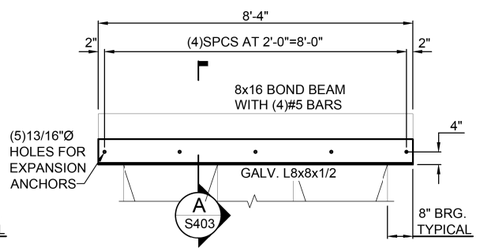

9 S402 L-5 LINTEL DETAIL
SCALE: 1/2"=1'-0"

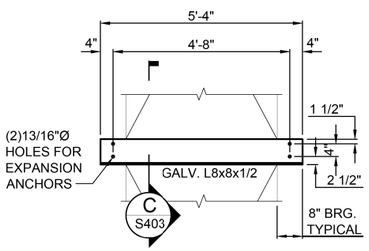

10 S402 L-6 LINTEL DETAIL
SCALE: 1/2"=1'-0"

0 4' 8' 16'
SCALE: 1/8" = 1'-0"

0 2' 4' 8'
SCALE: 1/4" = 1'-0"

0 1' 2' 4'
SCALE: 1/2" = 1'-0"

S402

KLINGNER & ASSOCIATES, P.C. Engineers · Architects · Surveyors	USER NAME = seb	DESIGNED - ADL	REVISED - EAW - 9/25/14	STATE OF ILLINOIS DEPARTMENT OF TRANSPORTATION	WELL HOUSE BUILDING – LINTEL, CMU PLAN & DETAILS MISSOURI AVENUE DEEP WELL FACILITY	F.A.I. RTE.	SECTION	COUNTY	TOTAL SHEETS	SHEET NO.
		DRAWN - EAW	REVISED -			64	82-4T-1	ST. CLAIR	185	116
	PLOT SCALE = 40.0000 ' / in.	CHECKED -	REVISED -					CONTRACT NO. 76G99		
	PLOT DATE = 9/25/2014	DATE -	REVISED -		SCALE: AS NOTED SHEET 2 OF 5 SHEETS STA. TO STA.			ILLINOIS FED. AID PROJECT		

FILE NAME = Q:\1Files\118023\Work Order- 3 MO Ave Ph2\CADD Sheets\D876G99-str-KLA Sv4.dgn