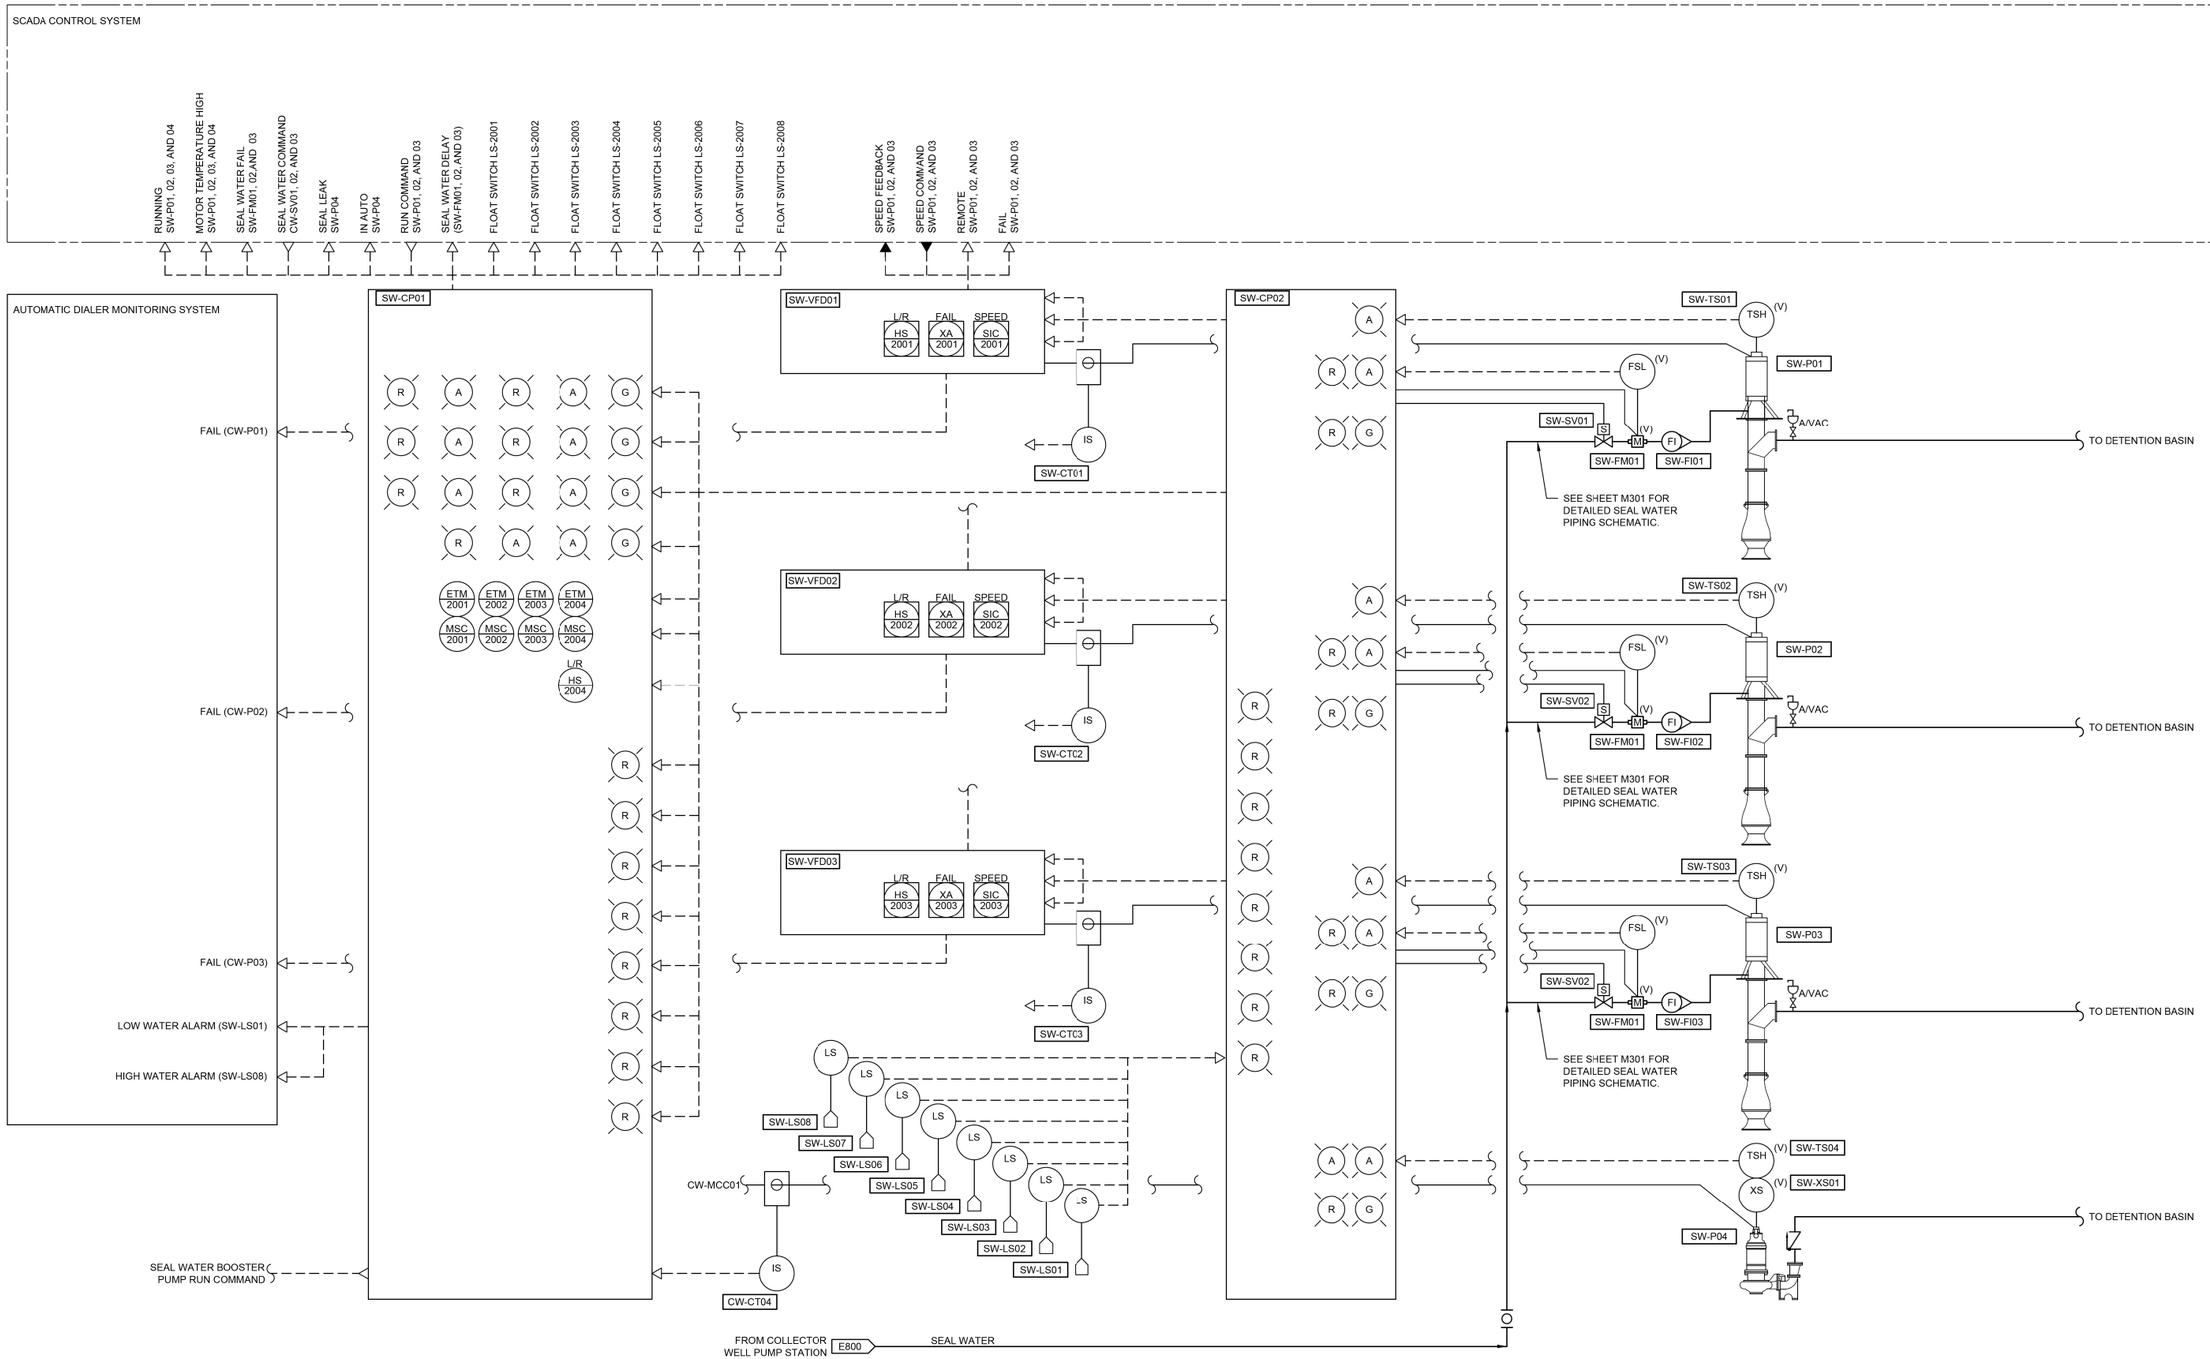

E801

FILE NAME = D:\Ifiles\110223\Work Order 3 MO Ave Ph2\CADD Sheets\DB76G99-sht-MCA Elec8.dgn

KLINGNER & ASSOCIATES, P.C.
Engineers · Architects · Surveyors

USER NAME = seb	DESIGNED - JJN	REVISED - JJN - 9/24/14
	DRAWN - JJN	REVISED -
PLOT SCALE = 40.0000 ' / in.	CHECKED -	REVISED -
PLOT DATE = 9/25/2014	DATE -	REVISED -

STATE OF ILLINOIS
DEPARTMENT OF TRANSPORTATION

EXISTING PUMP STATION BUILDING – P&ID
MISSOURI AVENUE DEEP WELL FACILITY

SCALE: AS NOTED | SHEET 1 OF 1 SHEETS | STA. | TO STA.

F.A.I. RTE.	SECTION	COUNTY	TOTAL SHEETS	SHEET NO.
64	82-4T-1	ST. CLAIR	185	173
		CONTRACT NO. 76G99		
	ILLINOIS FED. AID PROJECT			