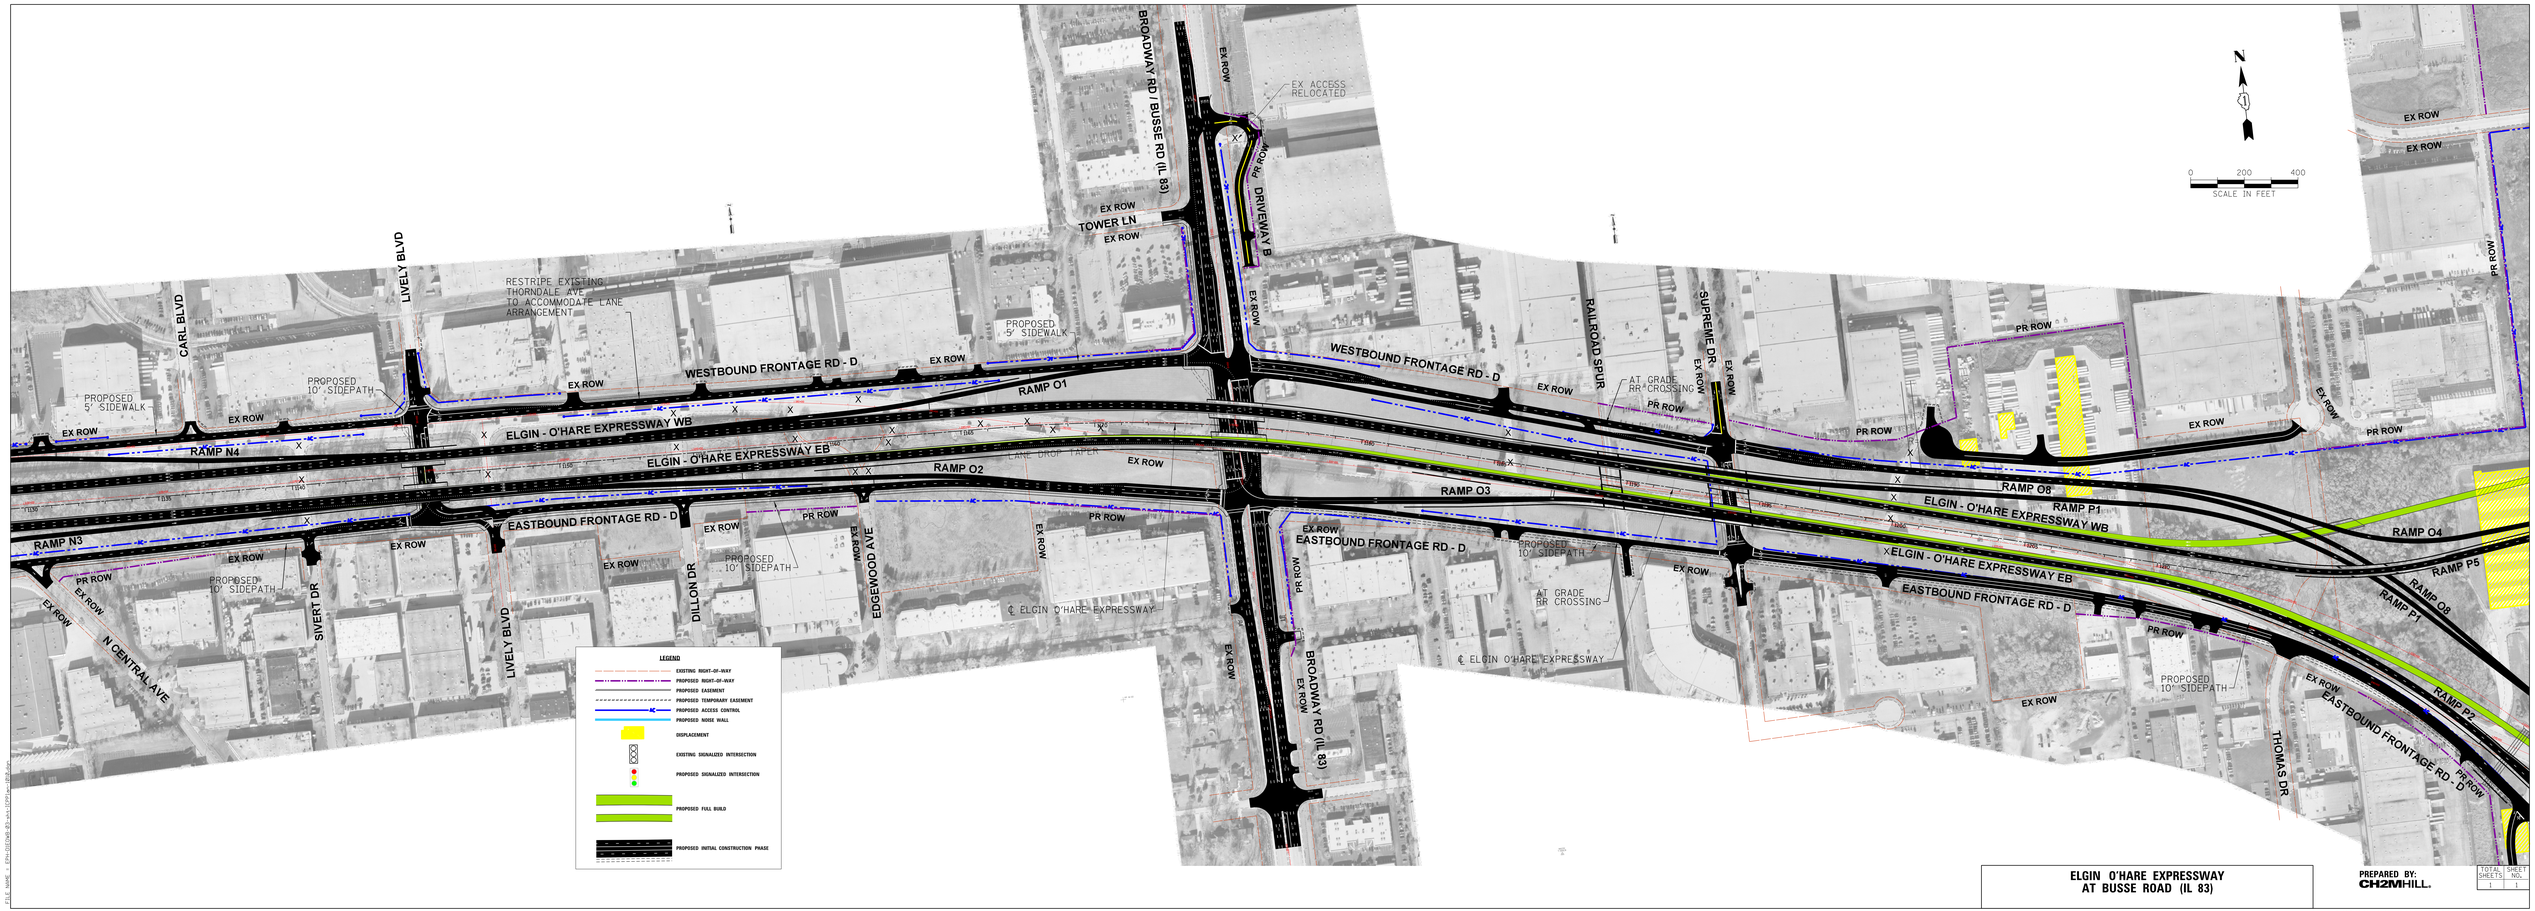

ELGIN O'HARE EXPRESSWAY AT BUSSE ROAD (IL 83)

PREPARED BY: CH2MHILL.

TOTAL SHEETS	SHEET NO.
1	1

CENTRAL SECTION – PART B

FILE NAME = E:\Proj\0170\DGN-B2\ab\109\ab109.dgn