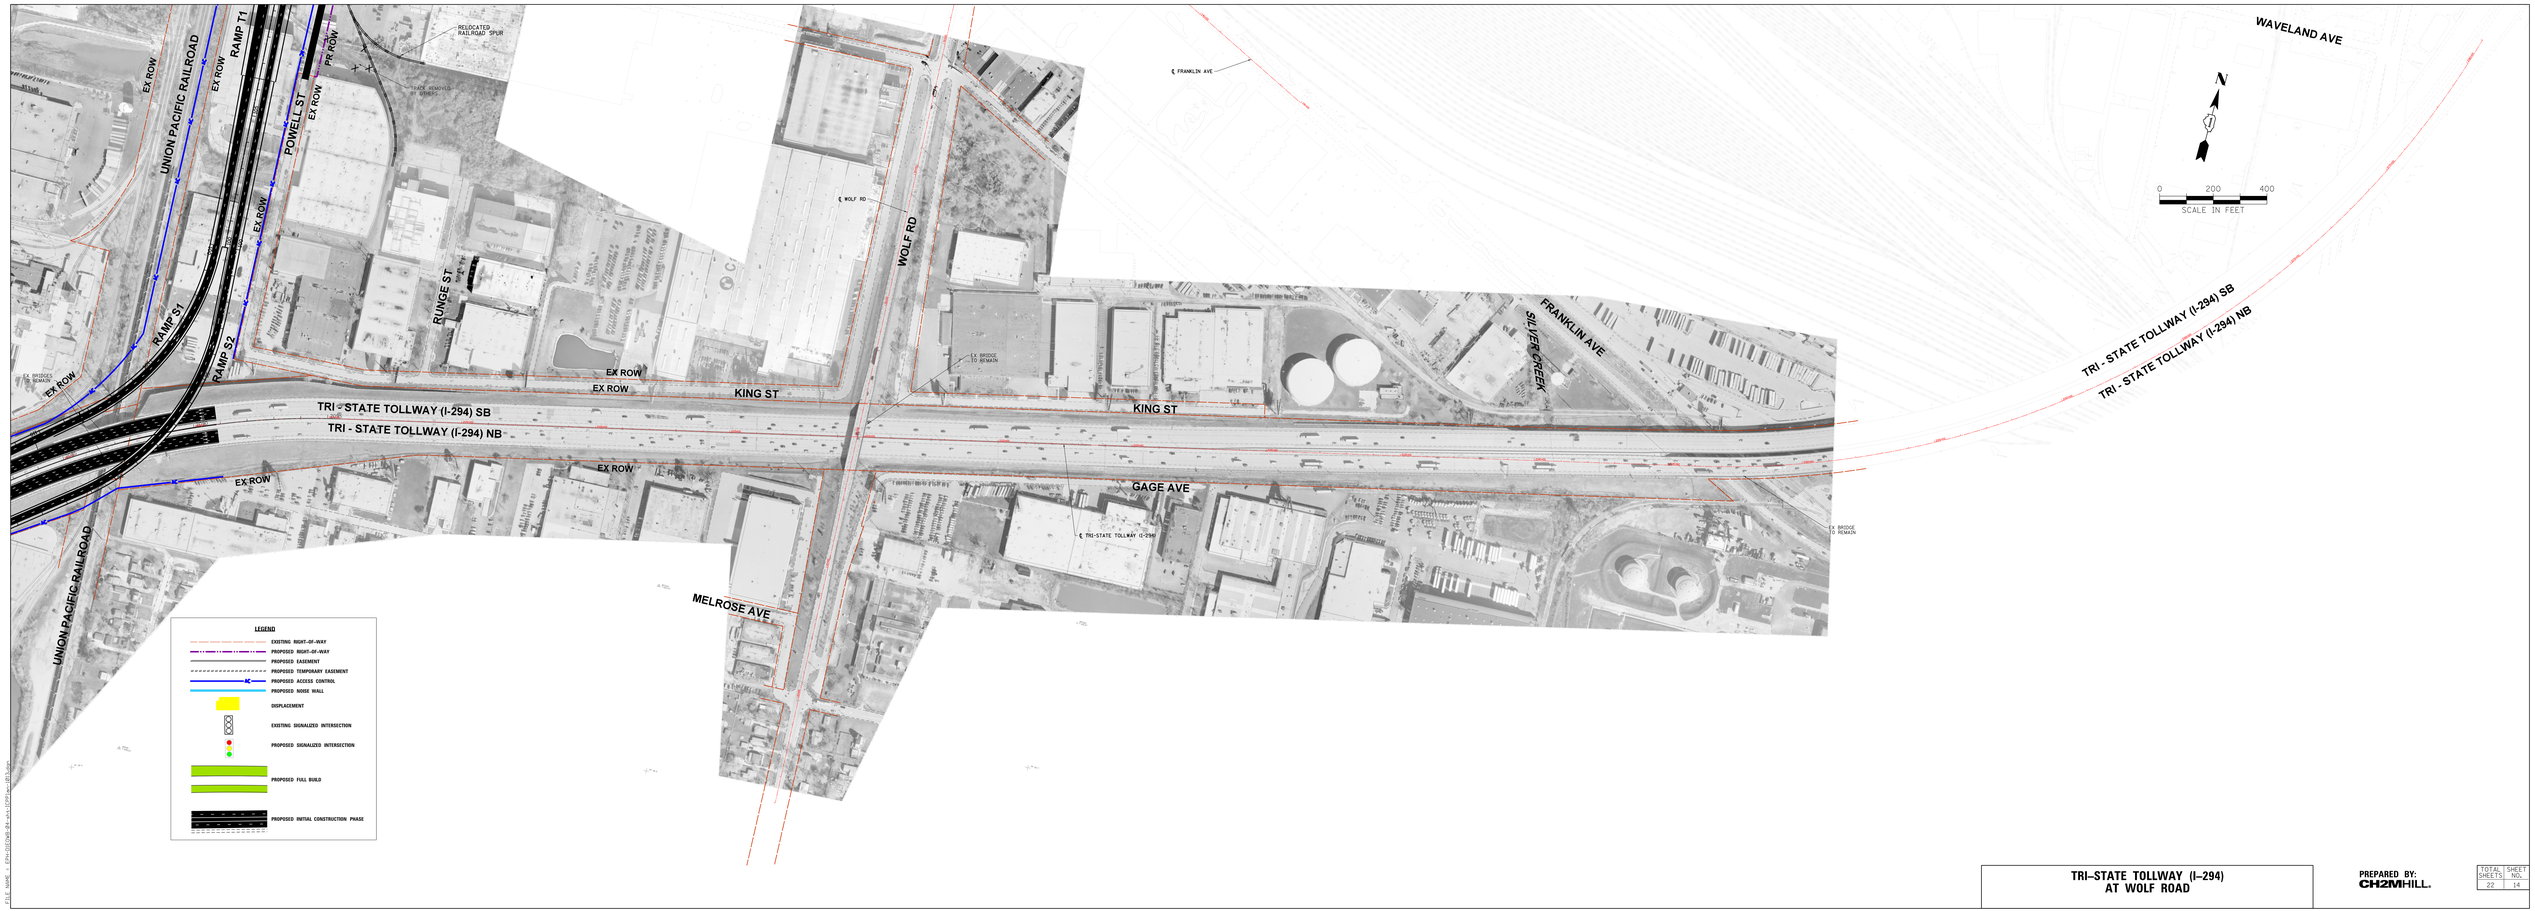

TRI–STATE TOLLWAY (I–294)
AT WOLF ROAD

PREPARED BY:
CH2MHILL.

TOTAL SHEETS	SHEET NO.
22	14

SOUTH SECTION

FILE NAME = E:\Projects\DOR-BA-ais\IDPA-ais\BD\plan