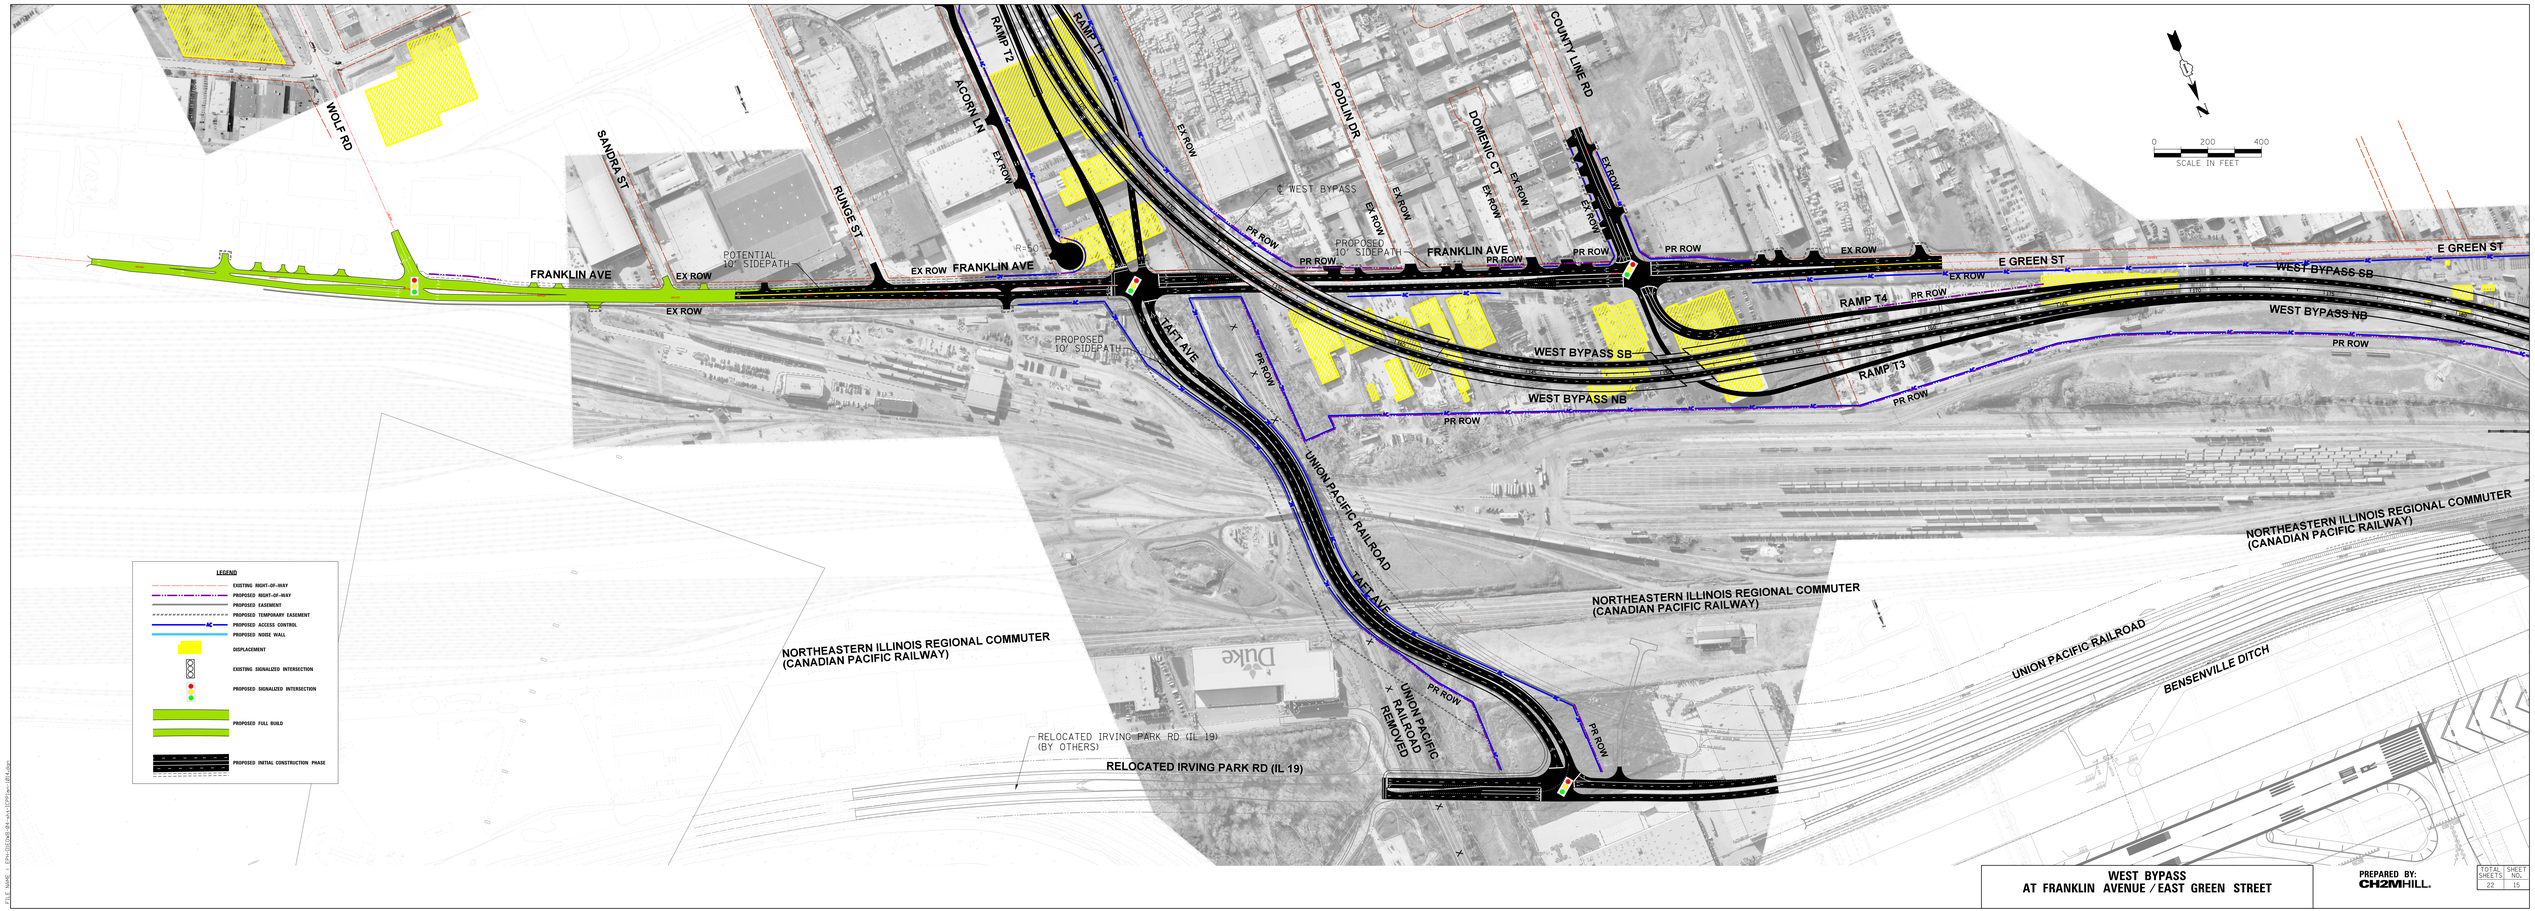

WEST BYPASS
AT FRANKLIN AVENUE / EAST GREEN STREET

PREPARED BY: CH2MHILL.

TOTAL SHEETS	SHEET NO.
22	15

SOUTH SECTION