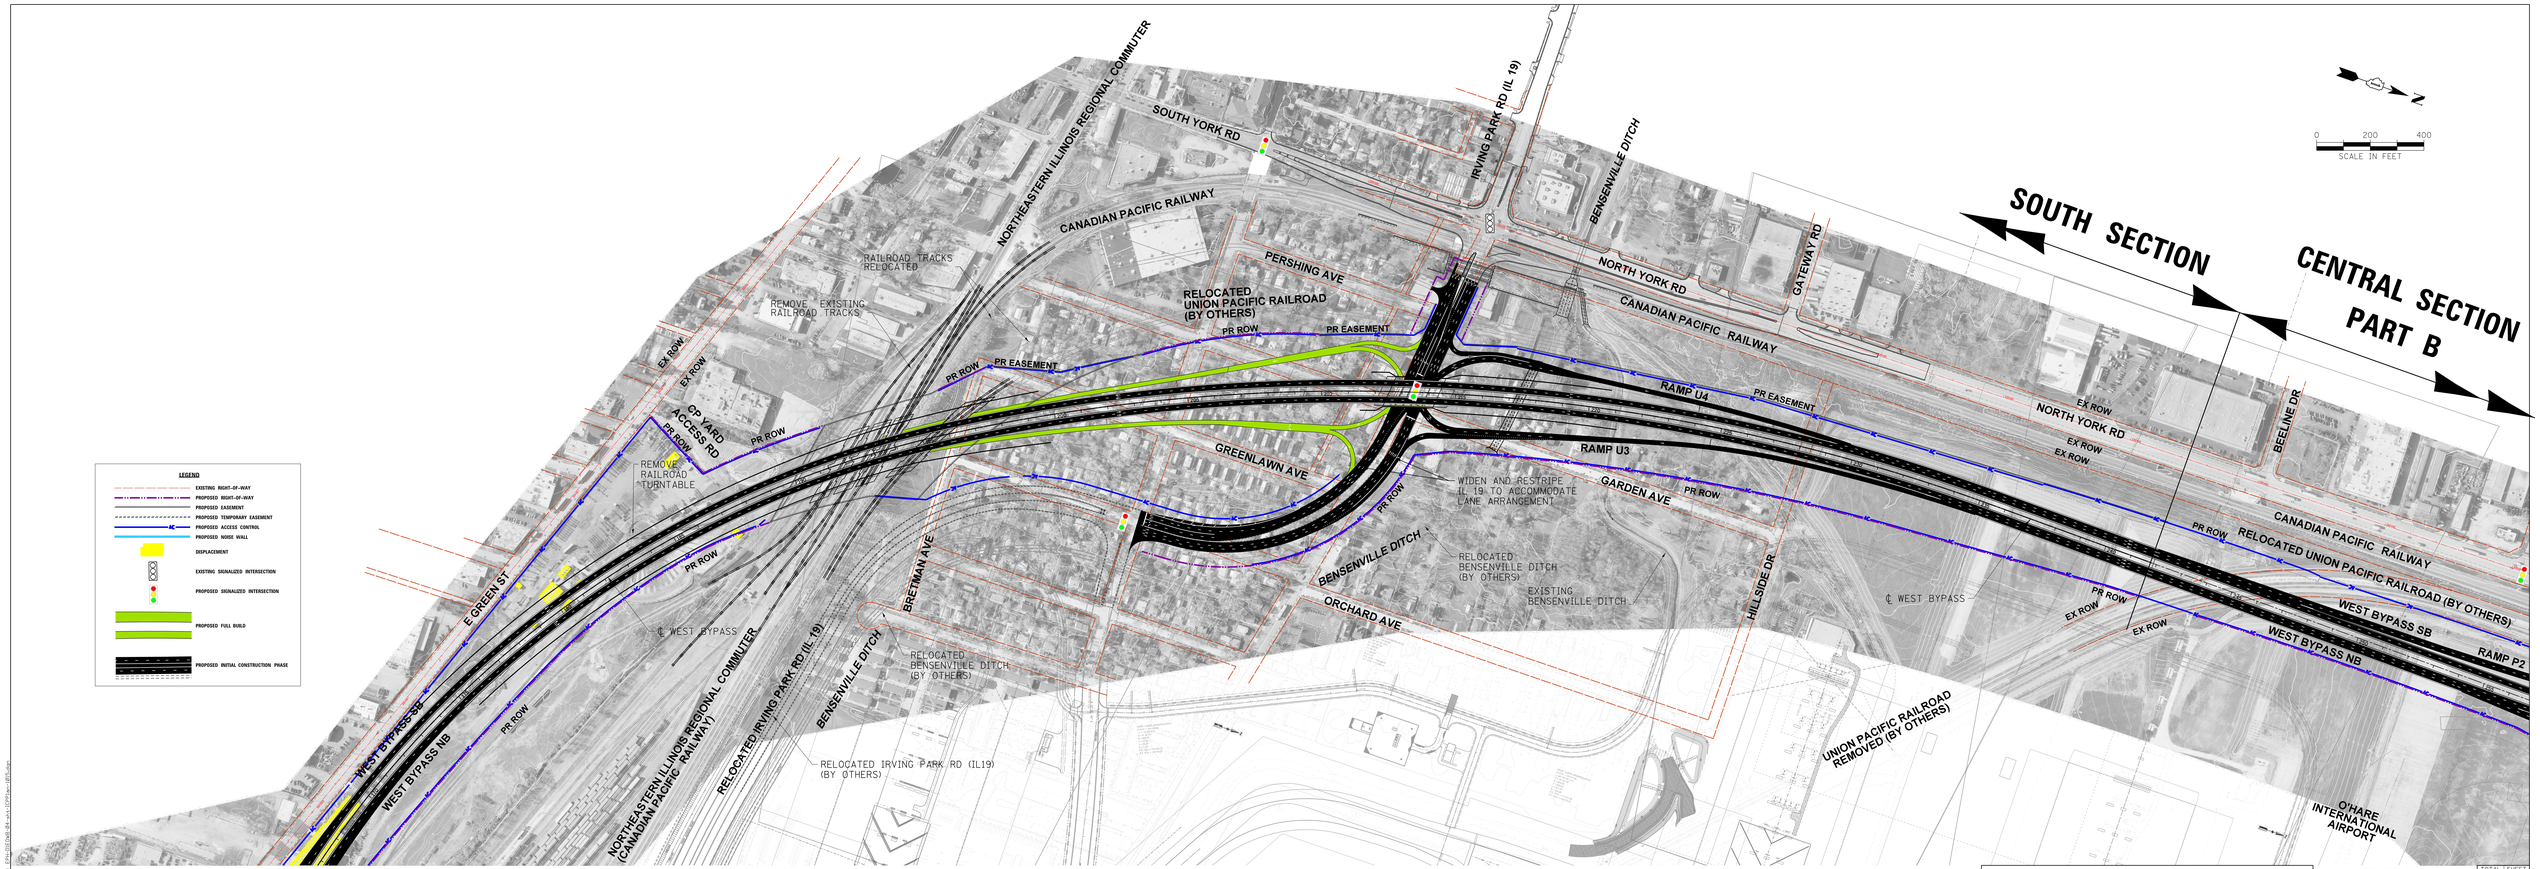


**WEST BYPASS**
**AT IRVING PARK ROAD (IL 19)**

PREPARED BY: CH2MHILL.

| TOTAL SHEETS | SHEET NO. |
|---|---|
| 22 | 16 |

**SOUTH SECTION**