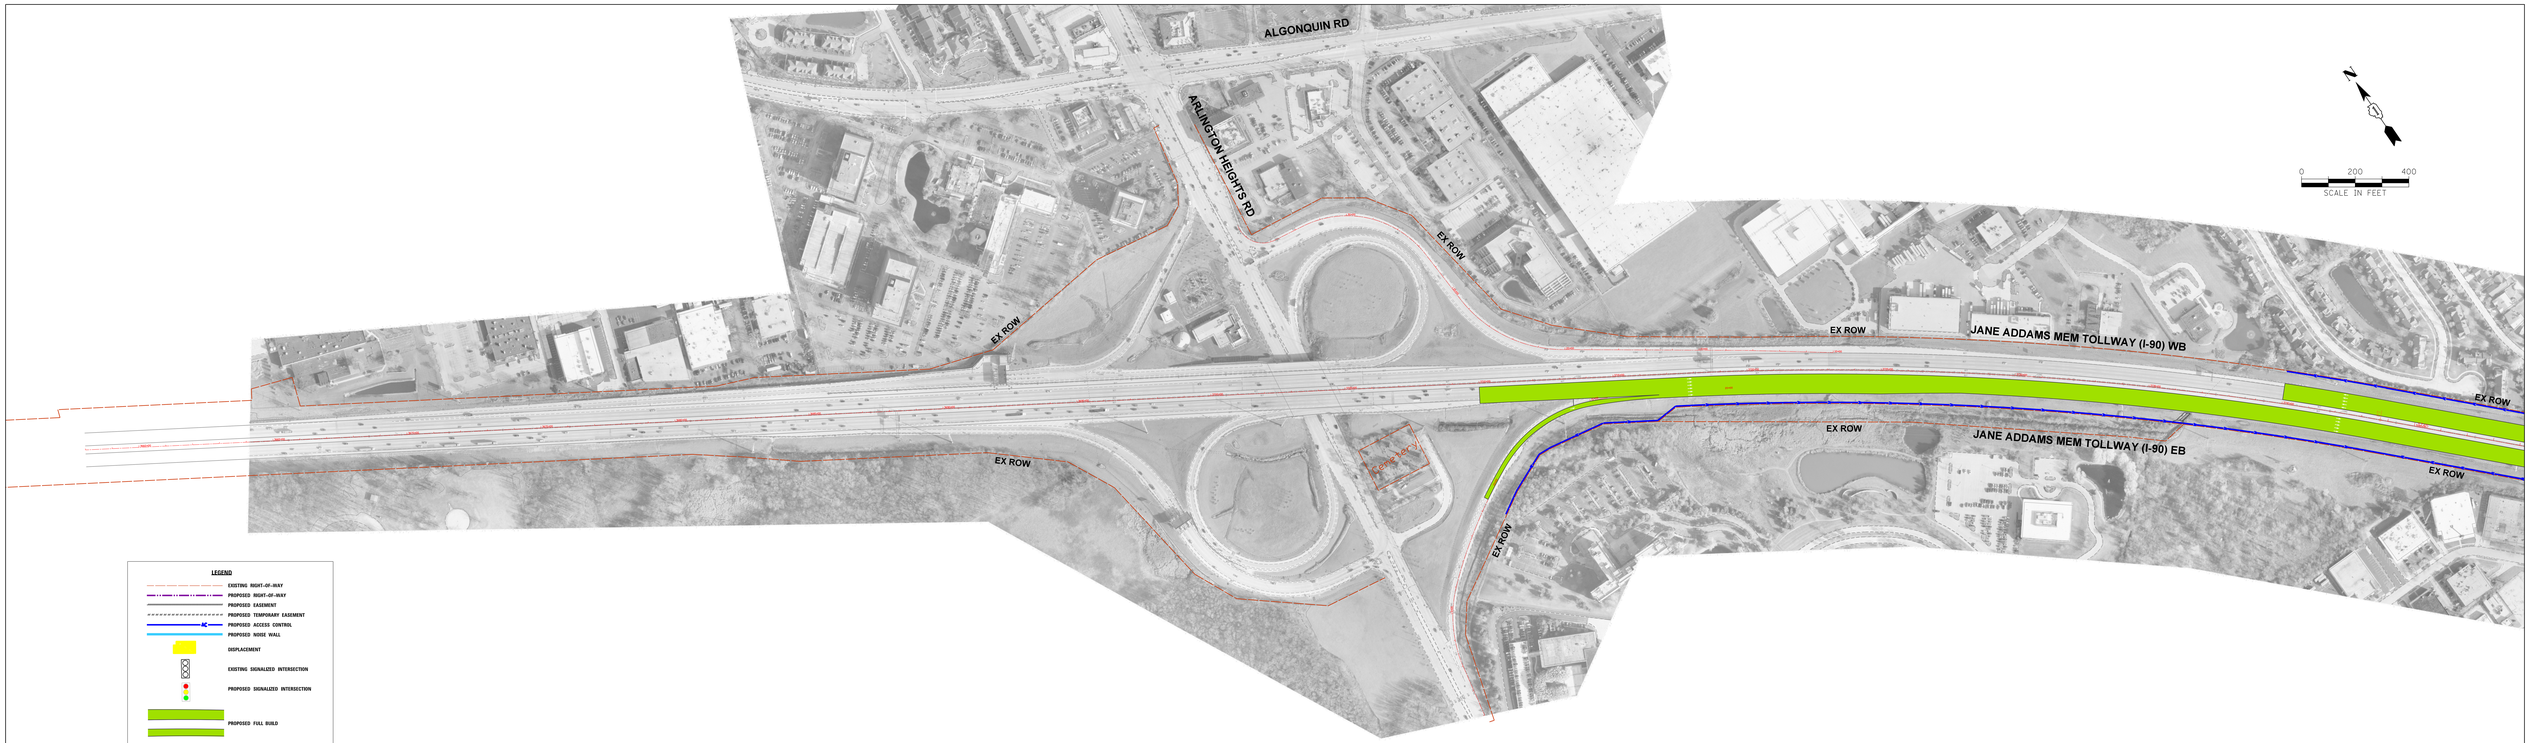

LEGEND

- EXISTING RIGHT-OF-WAY
- PROPOSED RIGHT-OF-WAY
- PROPOSED EASEMENT
- PROPOSED TEMPORARY EASEMENT
- PROPOSED ACCESS CONTROL
- PROPOSED NOISE WALL
- DISPLACEMENT
- EXISTING SIGNALIZED INTERSECTION
- PROPOSED SIGNALIZED INTERSECTION
- PROPOSED FULL BUILD
- PROPOSED INITIAL CONSTRUCTION PHASE

FILE NAME = EPN:\SIGTAR\R-01.dgn:1:EPN:\Sec.18\R-01.dgn

JANE ADDAMS MEMORIAL TOLLWAY (I–90)
AT ARLINGTON HEIGHTS ROAD

PREPARED BY:
CH2MHILL.

TOTAL SHEETS	SHEET NO.
22	18

NORTH SECTION