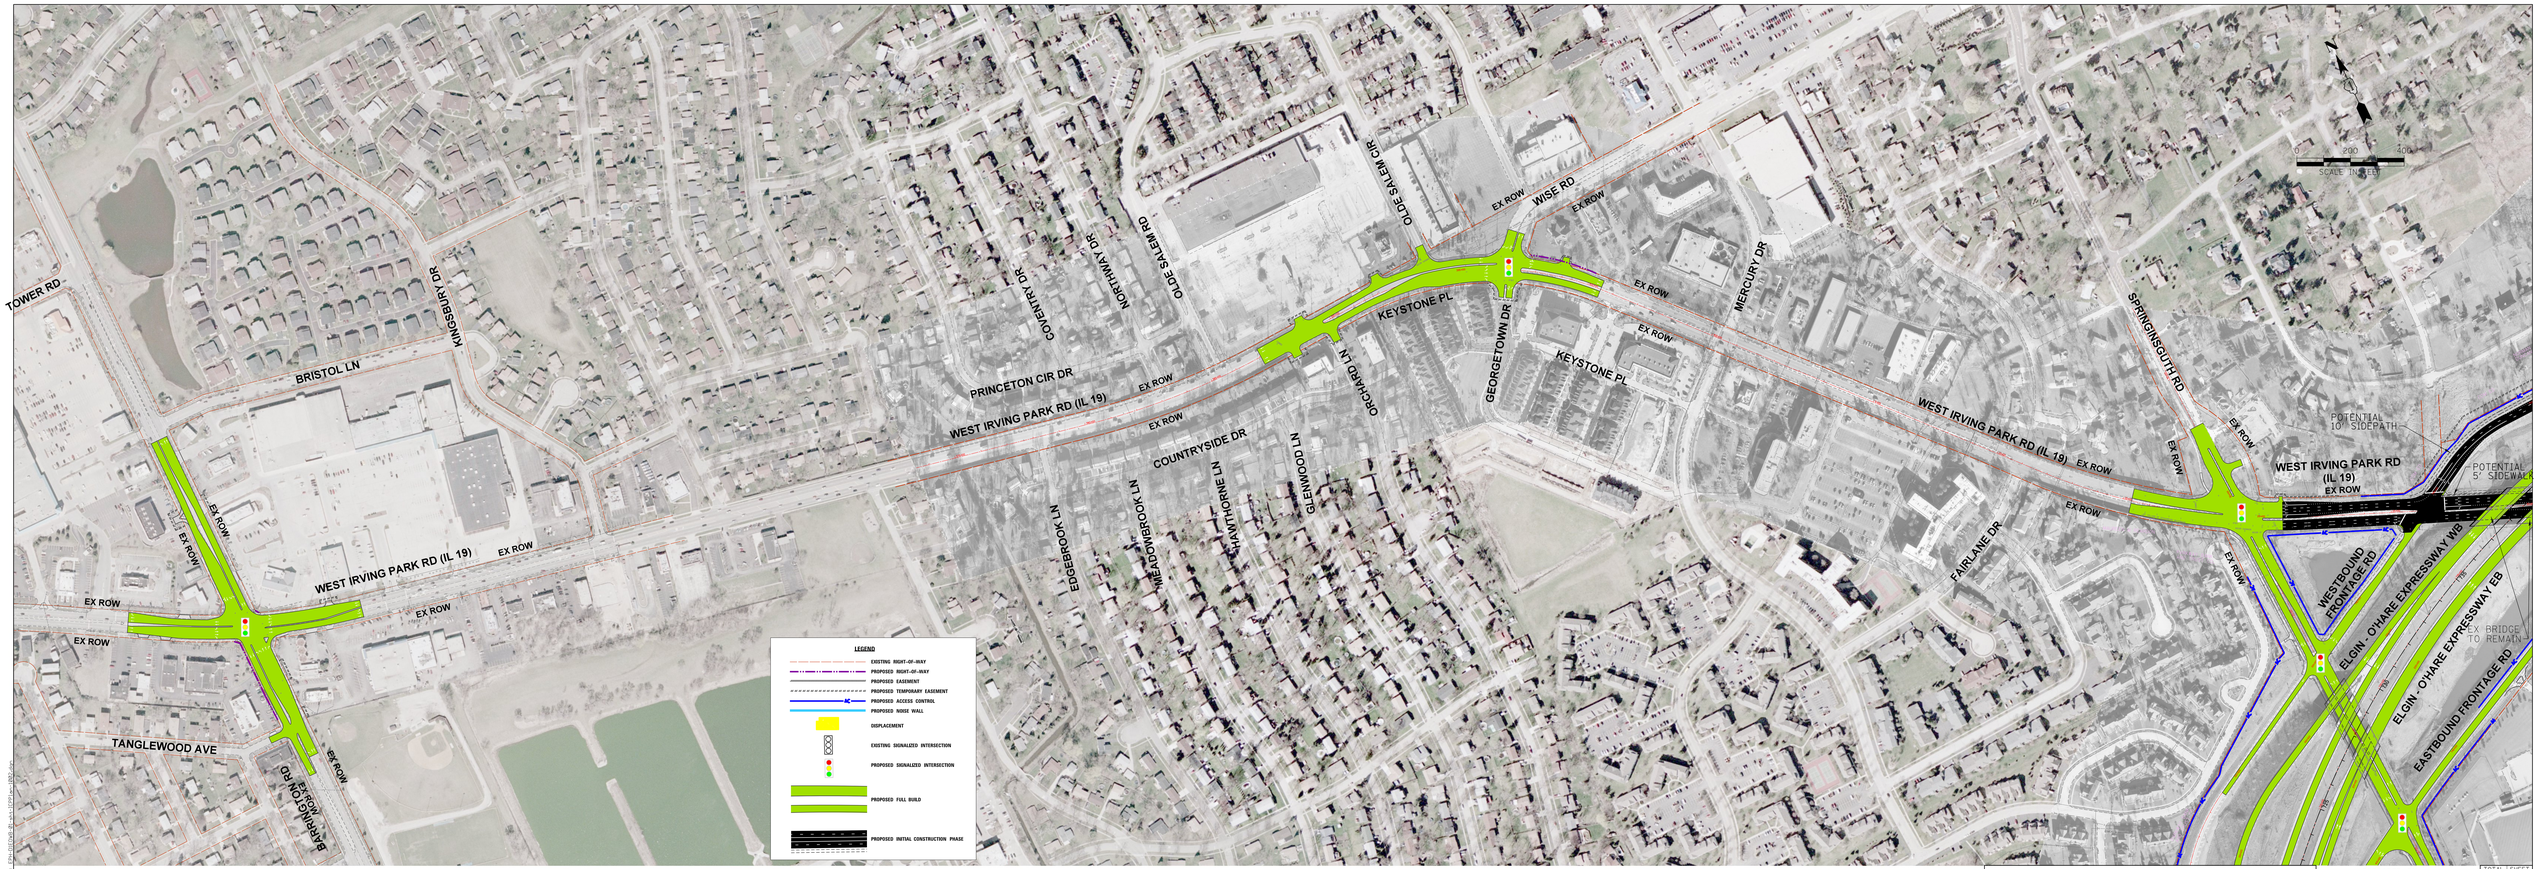

IRVING PARK ROAD

PREPARED BY: CH2MHILL.

TOTAL SHEETS	SHEET NO.
22	3

WEST SECTION