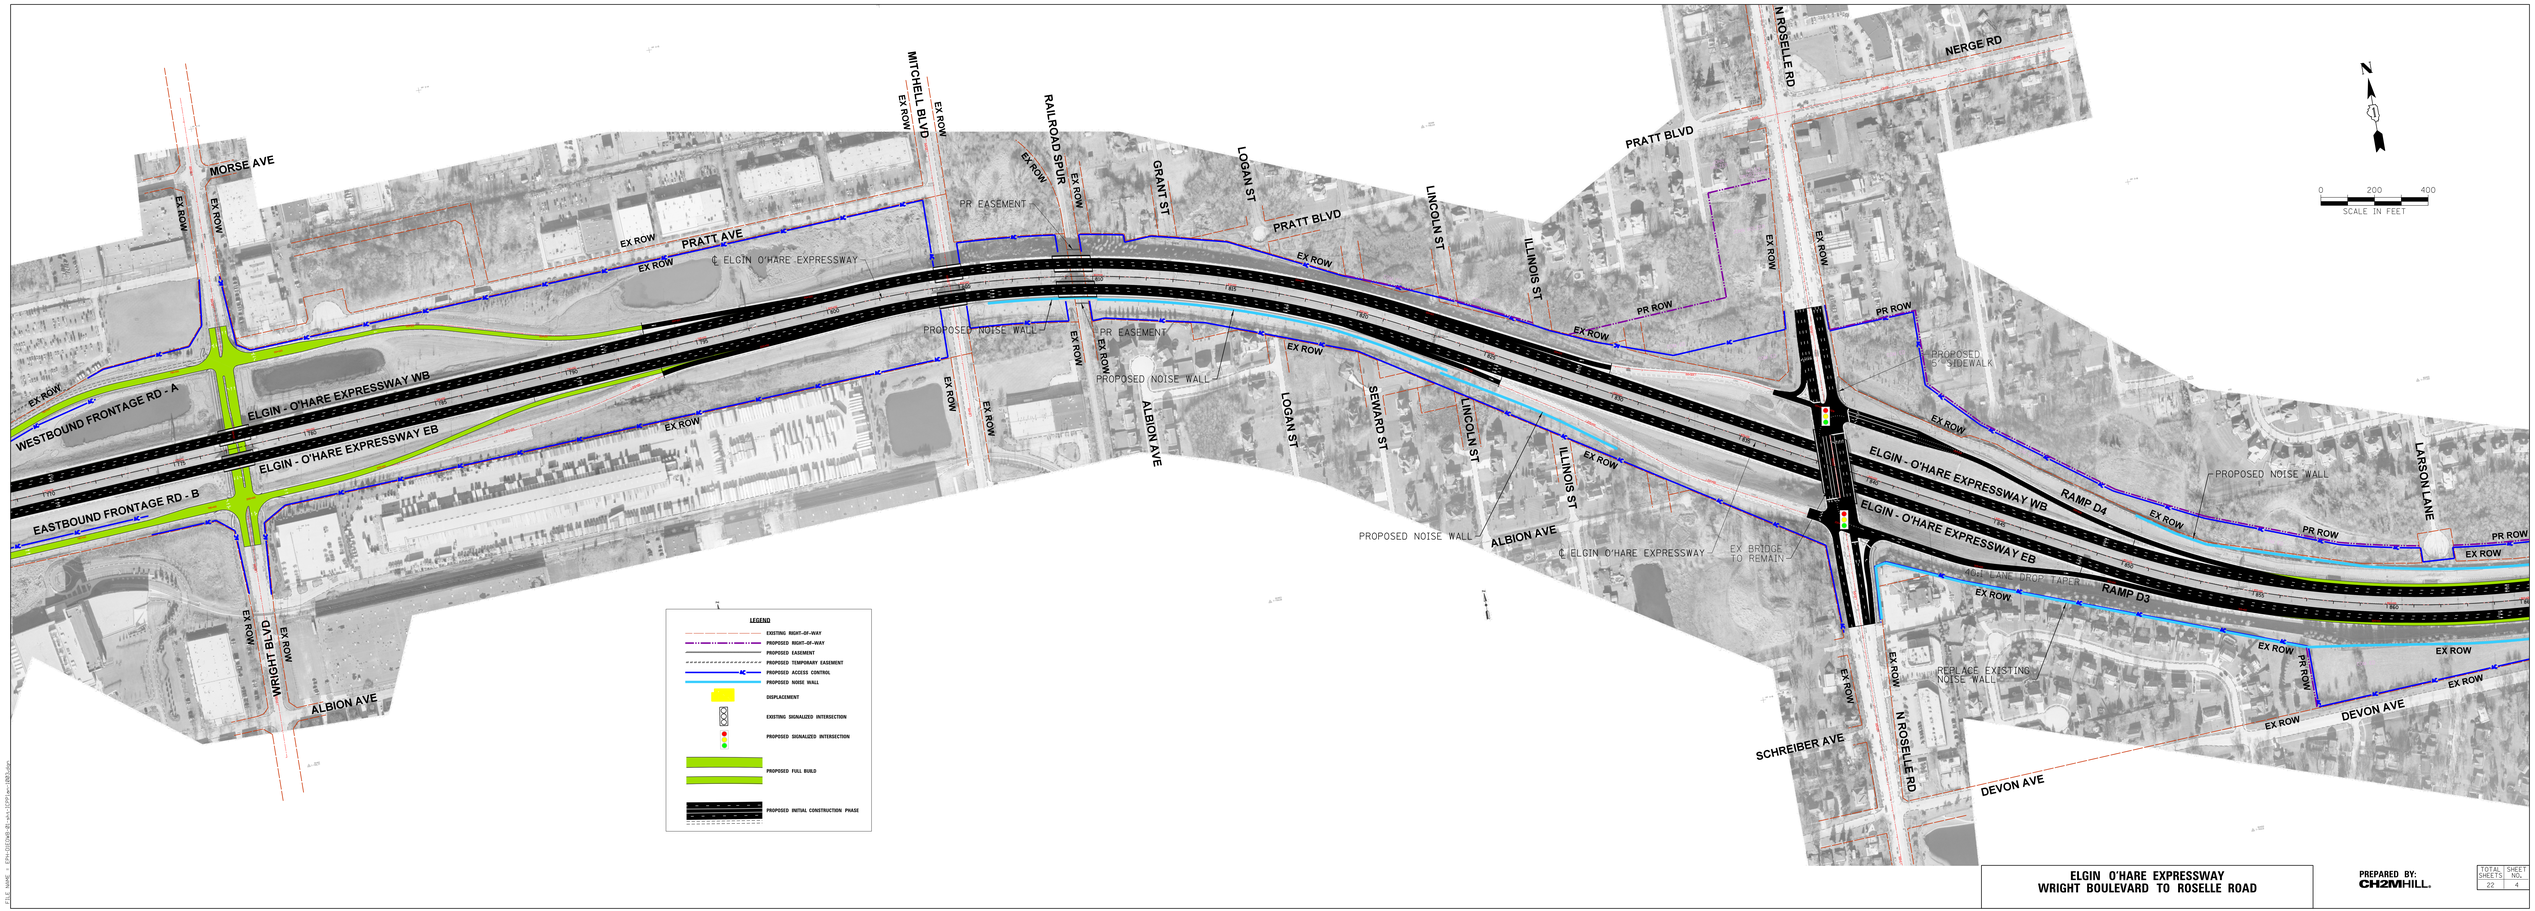

ELGIN O'HARE EXPRESSWAY
WRIGHT BOULEVARD TO ROSELLE ROAD

PREPARED BY:
CH2MHILL.

TOTAL SHEETS	SHEET NO.
22	4

WEST SECTION

FILE NAME = E:\Projects\IDOT\WB-Wright-Rosselle\Wright-Rosselle.dgn