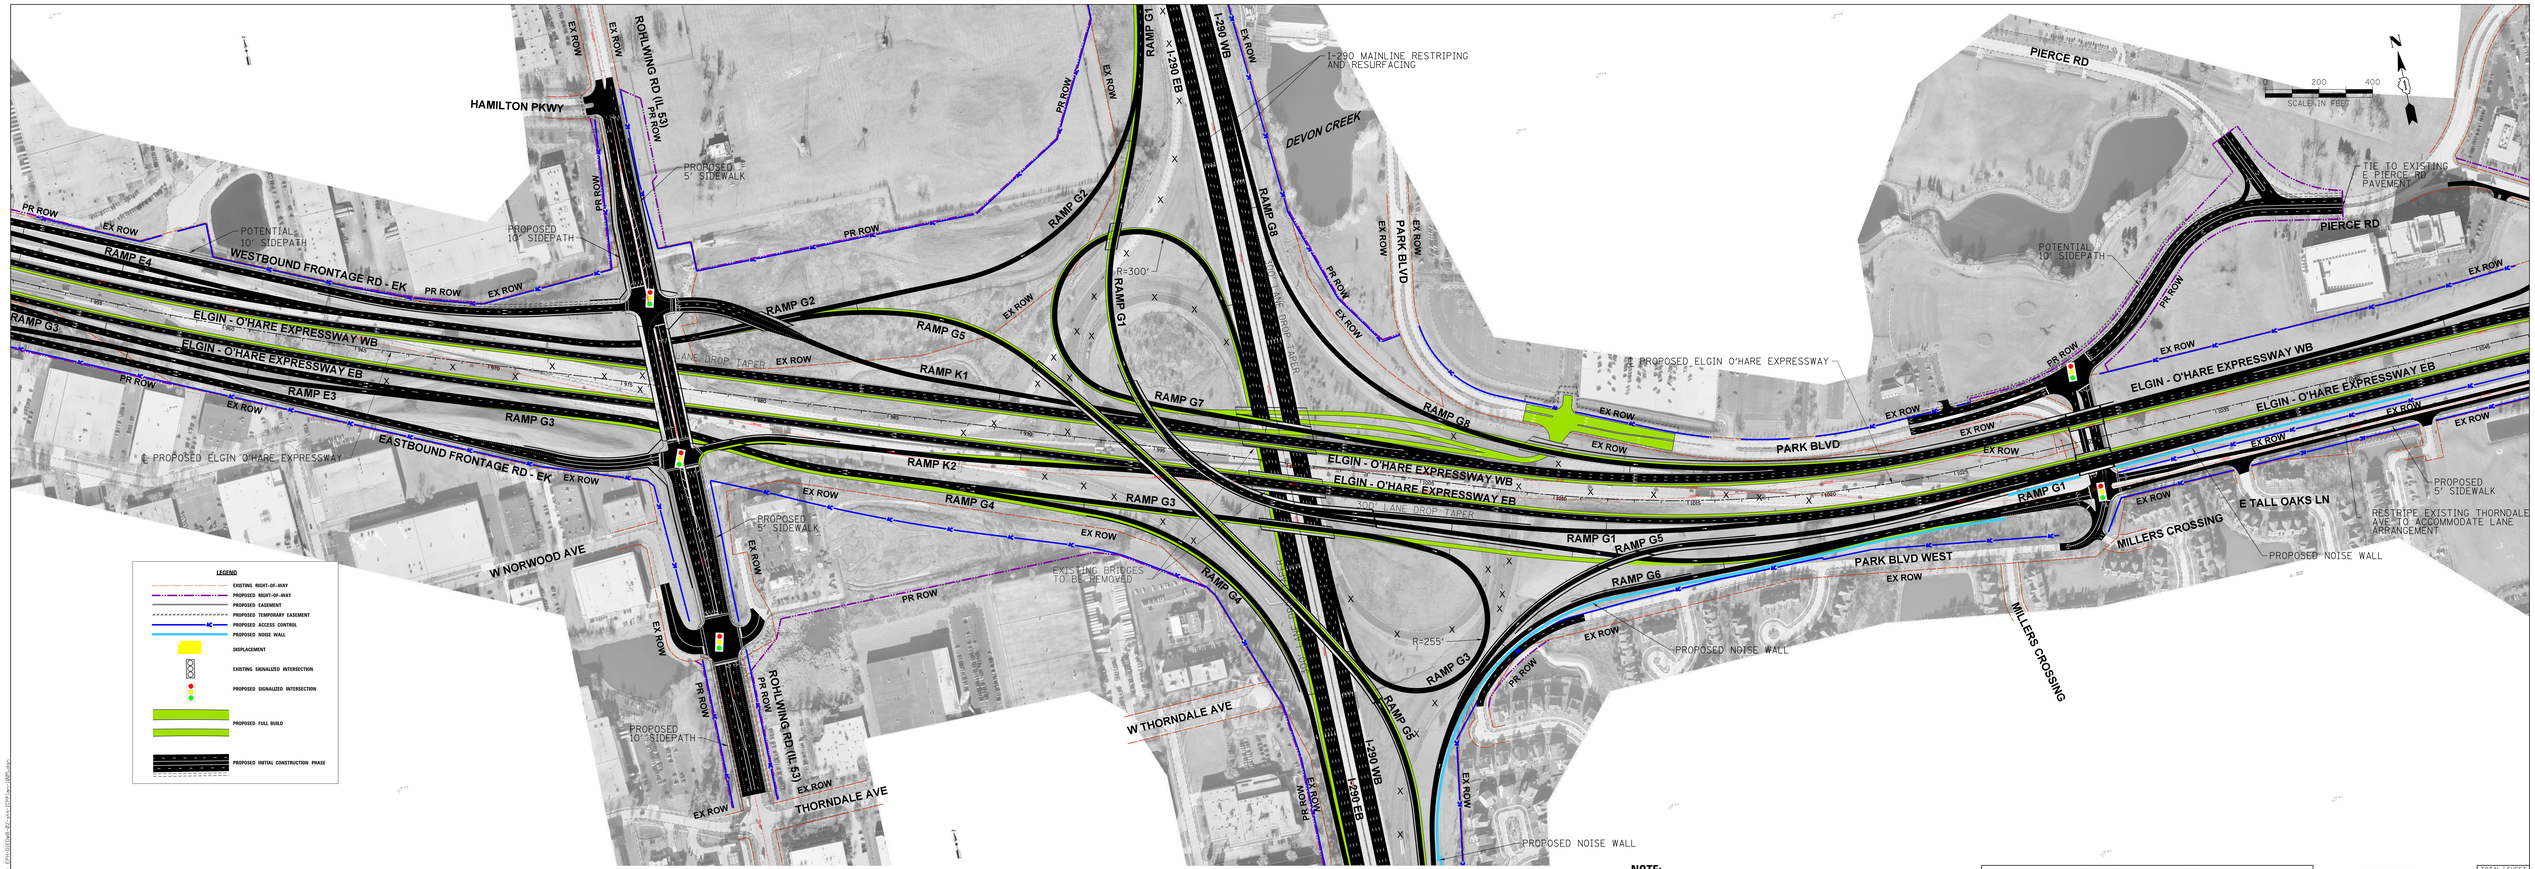

NOTE:

PROPOSED PARK BLVD AND PIERCE RD DESIGN CONFIGURATION UNDER REVIEW

ELGIN O'HARE EXPRESSWAY
ROHLWING ROAD (IL 53) TO PARK BOULEVARD

PREPARED BY: CH2MHILL.

TOTAL SHEETS	SHEET NO.
22	6

CENTRAL SECTION – PART A

FILE NAME = E:\Proj\EIS\CHR-EIS-ais\IDPF\ais-IDPF.dgn