•REF-PROF7
•REF-TXT7
•REF-PROF8
•REF-TXT8

CONTRACT NO. 60E52

F.A.P. RTE.	SECTION	COUNTY	TOTAL SHEETS	SHEET NO.
876	9Y-RS-7	WILL	100	20
STA. 1+100		TO STA. 1+800		
FED. ROAD DIST. NO. 1		ILLINOIS	FED. AID PROJECT	

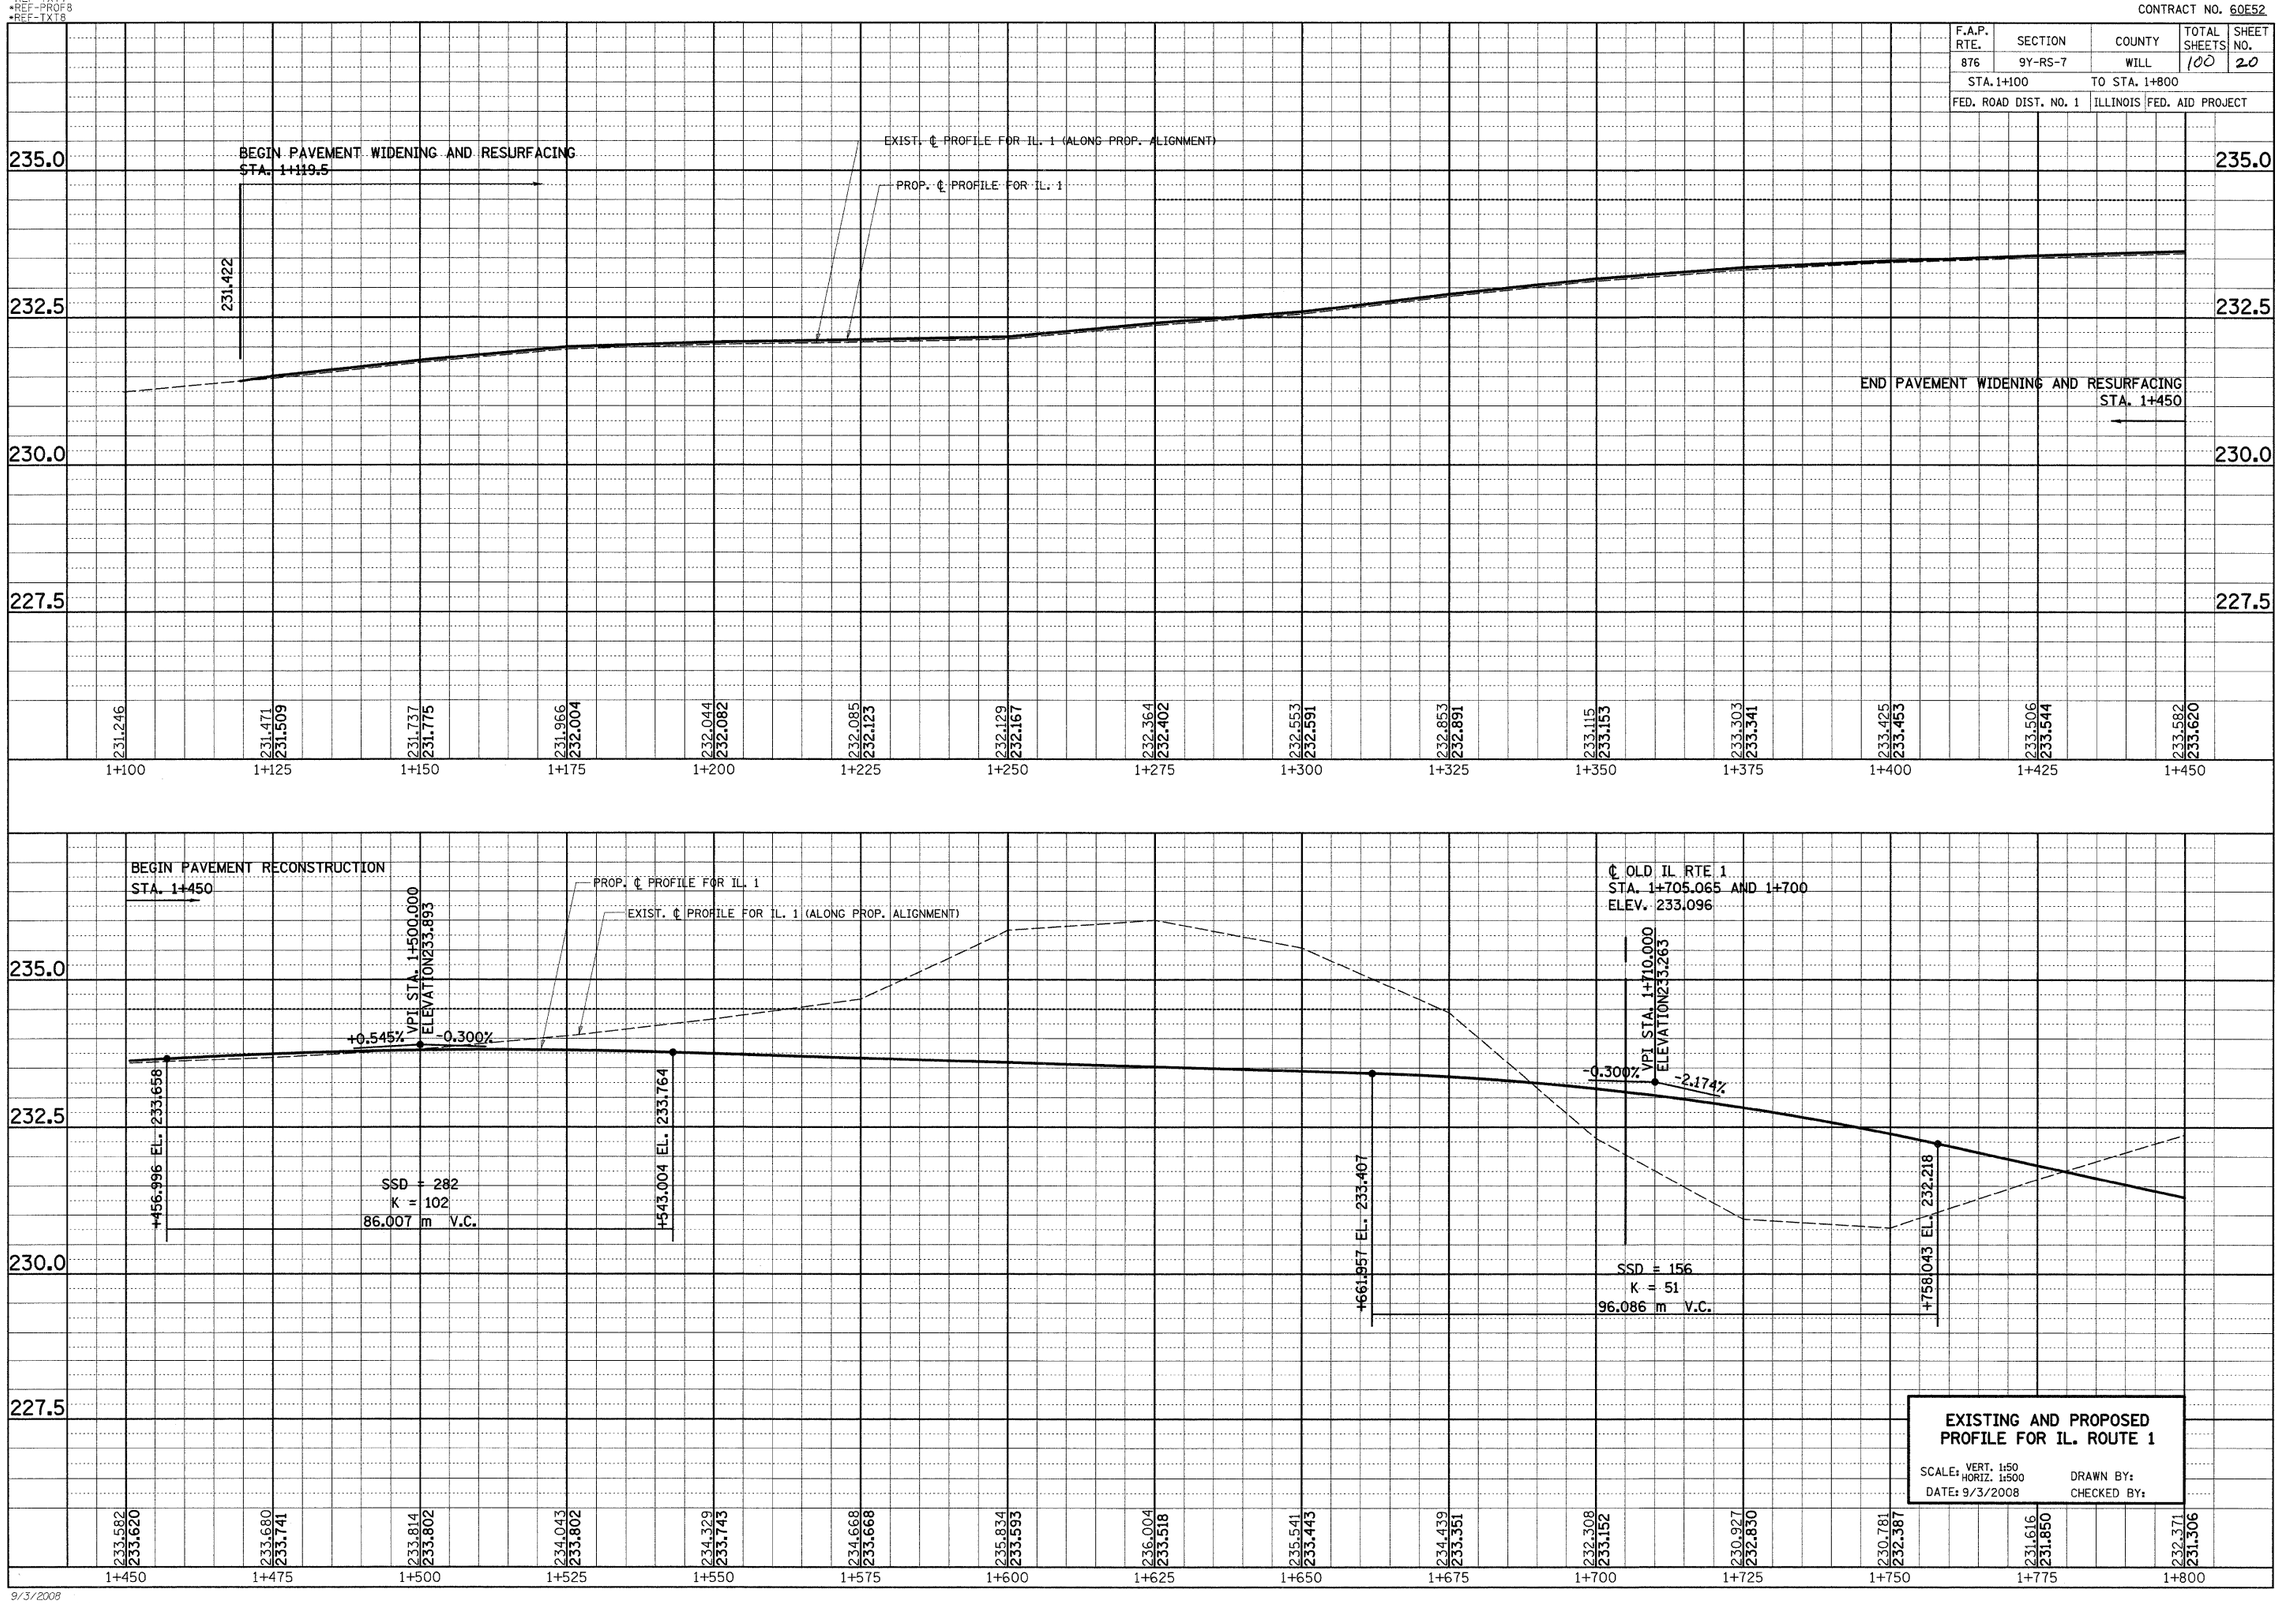

EXISTING AND PROPOSED PROFILE FOR IL. ROUTE 1

SCALE: VERT. 1:50 HORIZ. 1:500 DRAWN BY:
DATE: 9/3/2008 CHECKED BY:

9/3/2008
c:\projects\d136602\sh_profile.dgn
ulrichkd