*REF-PROF10
*REF-TXT10
*REF-PROF11
*REF-TXT11

CONTRACT NO. 60E52

F.A.P. RTE.	SECTION	COUNTY	TOTAL SHEETS	SHEET NO.
876	9Y-RS-7	WILL	100	22
STA. 1+700		TO STA. 2+400		
FED. ROAD DIST. NO. 1		ILLINOIS	FED. AID PROJECT	

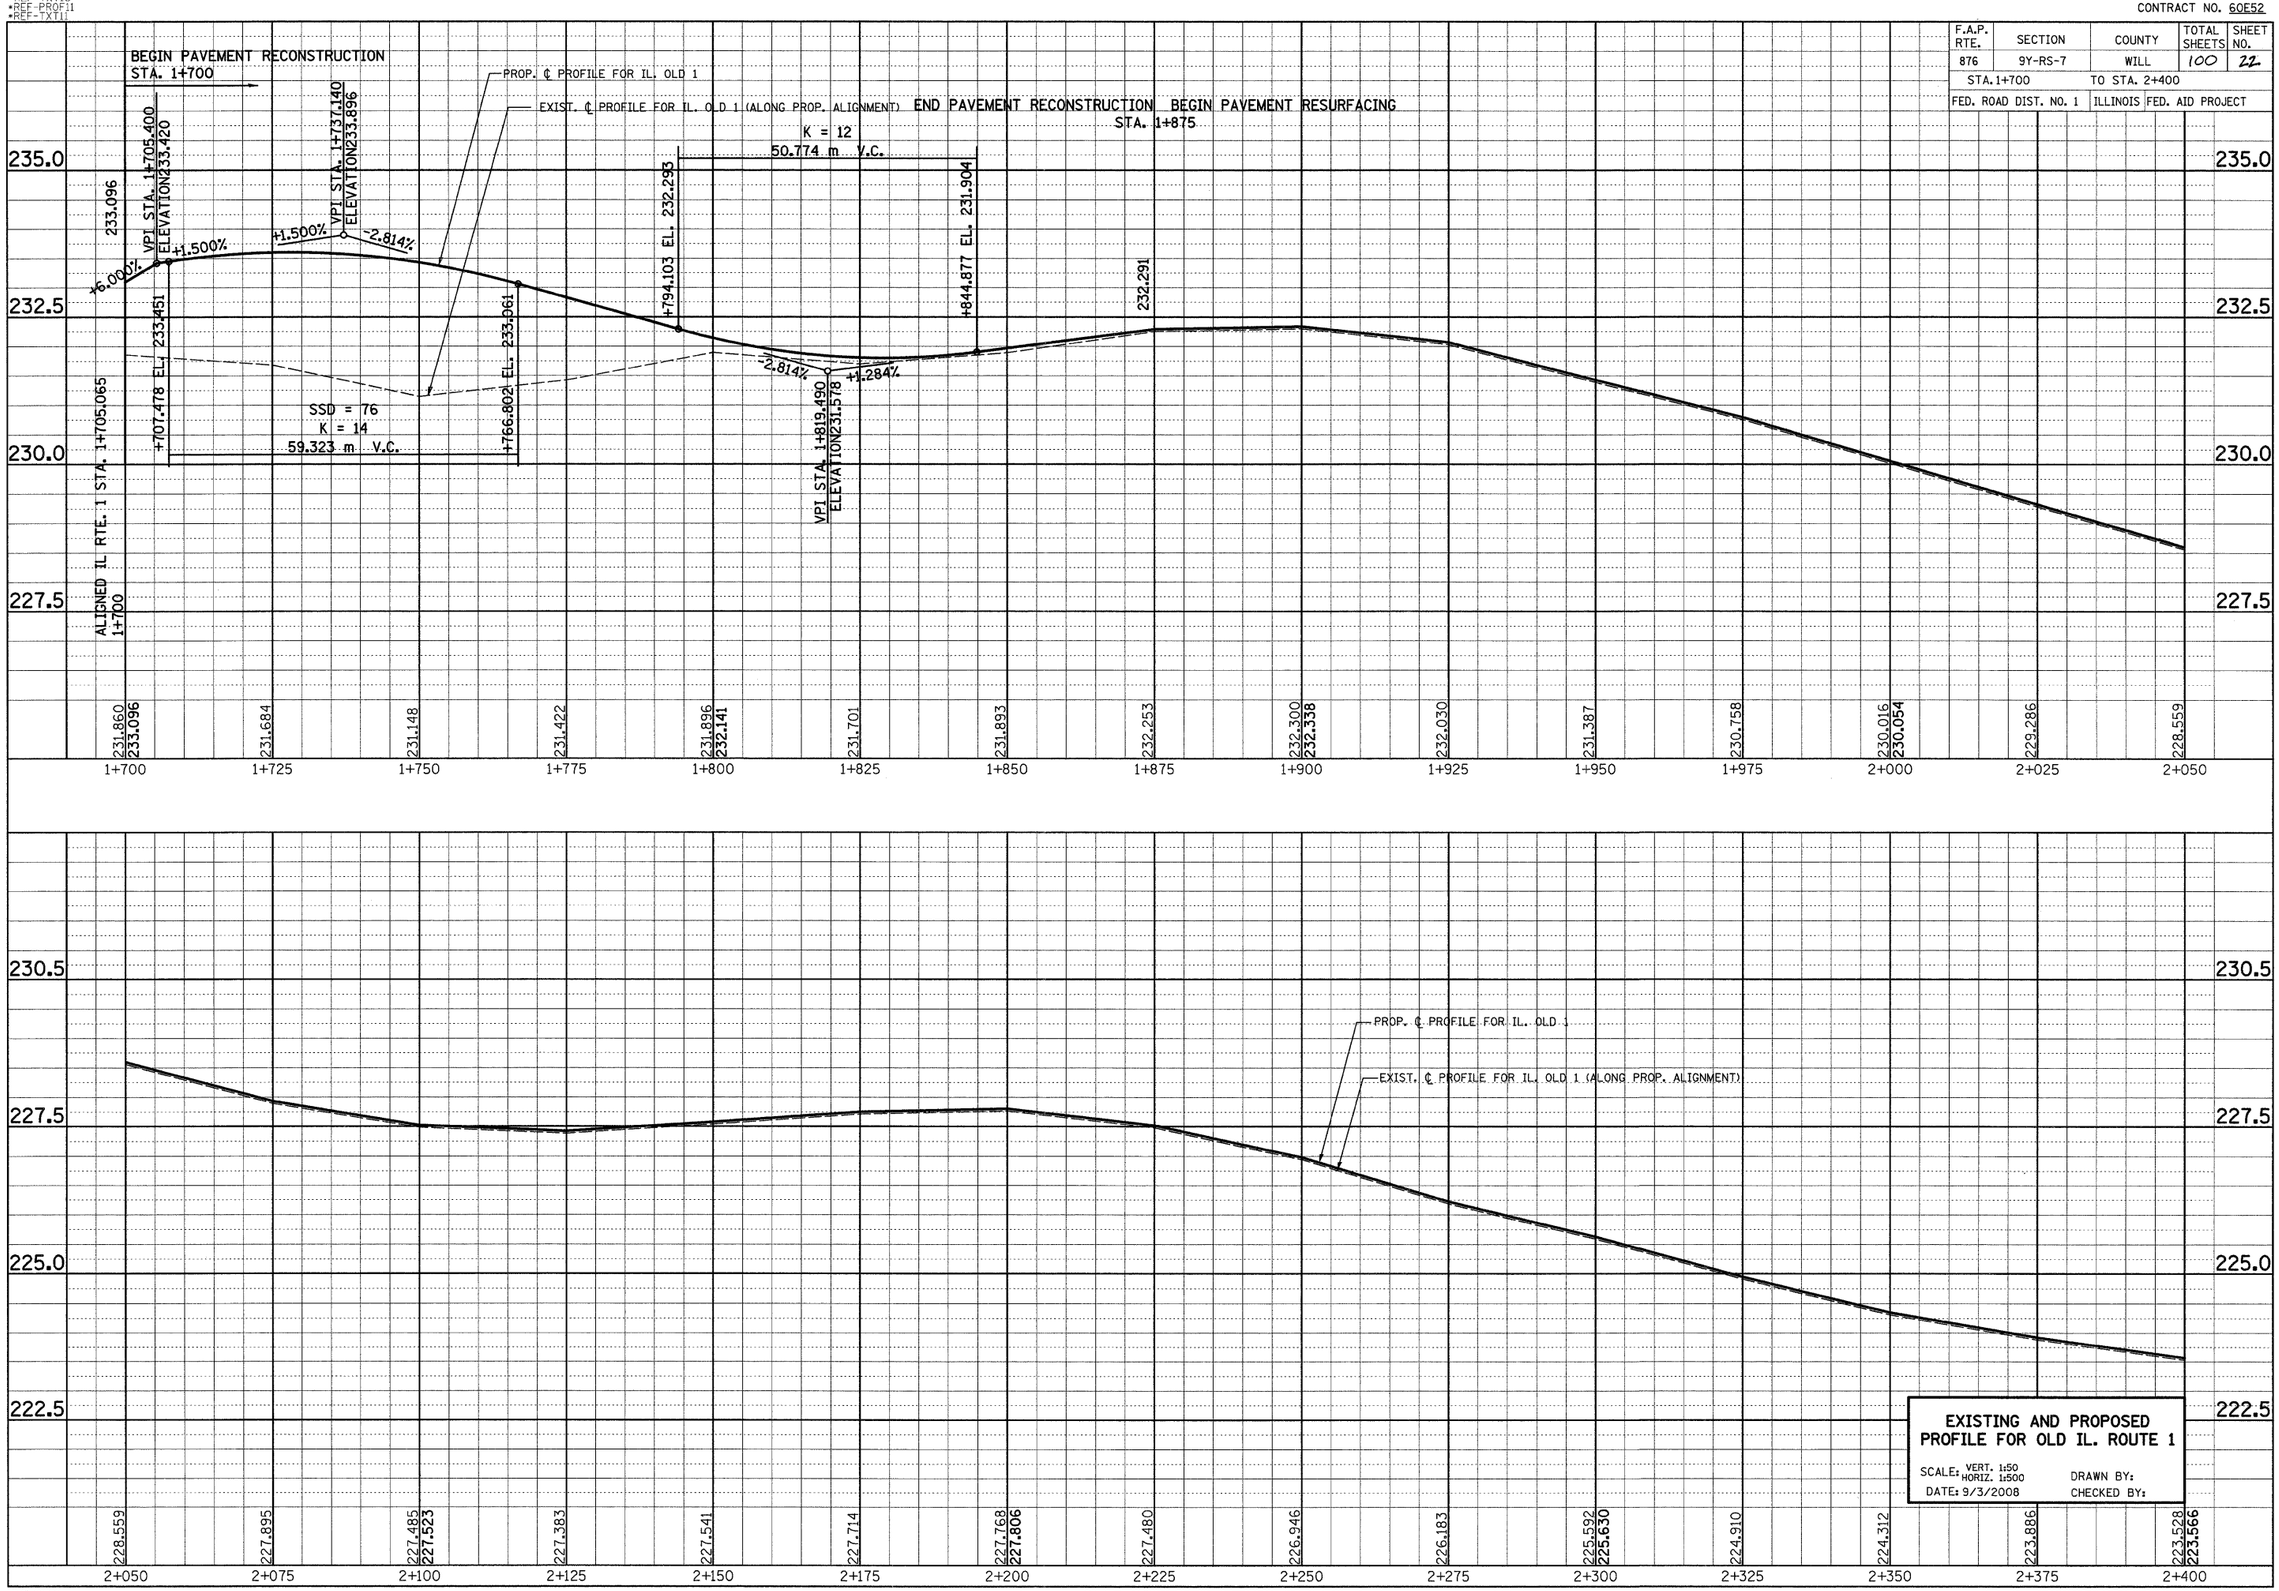

EXISTING AND PROPOSED PROFILE FOR OLD IL. ROUTE 1

SCALE: VERT. 1:50 HORIZ. 1:500
DATE: 9/3/2008
DRAWN BY:
CHECKED BY:

9/3/2008
c:\projects\d136602\sh_profile.dgn