F.A.P. RTE.	SECTION	COUNTY	TOTAL SHEETS	SHEET NO.
876	9Y-RS-7	WILL	100	83
STA. 1+275		TO STA. 1+313		
FED. ROAD DIST. NO.		ILLINOIS	FED. AID PROJECT	

CONTRACT NO. 60E52

FINAL SURVEY NOTE BOOK NO.
SURVEYED BY
PLOTTED BY
REVISED AREAS
AREAS CHECKED
DATE
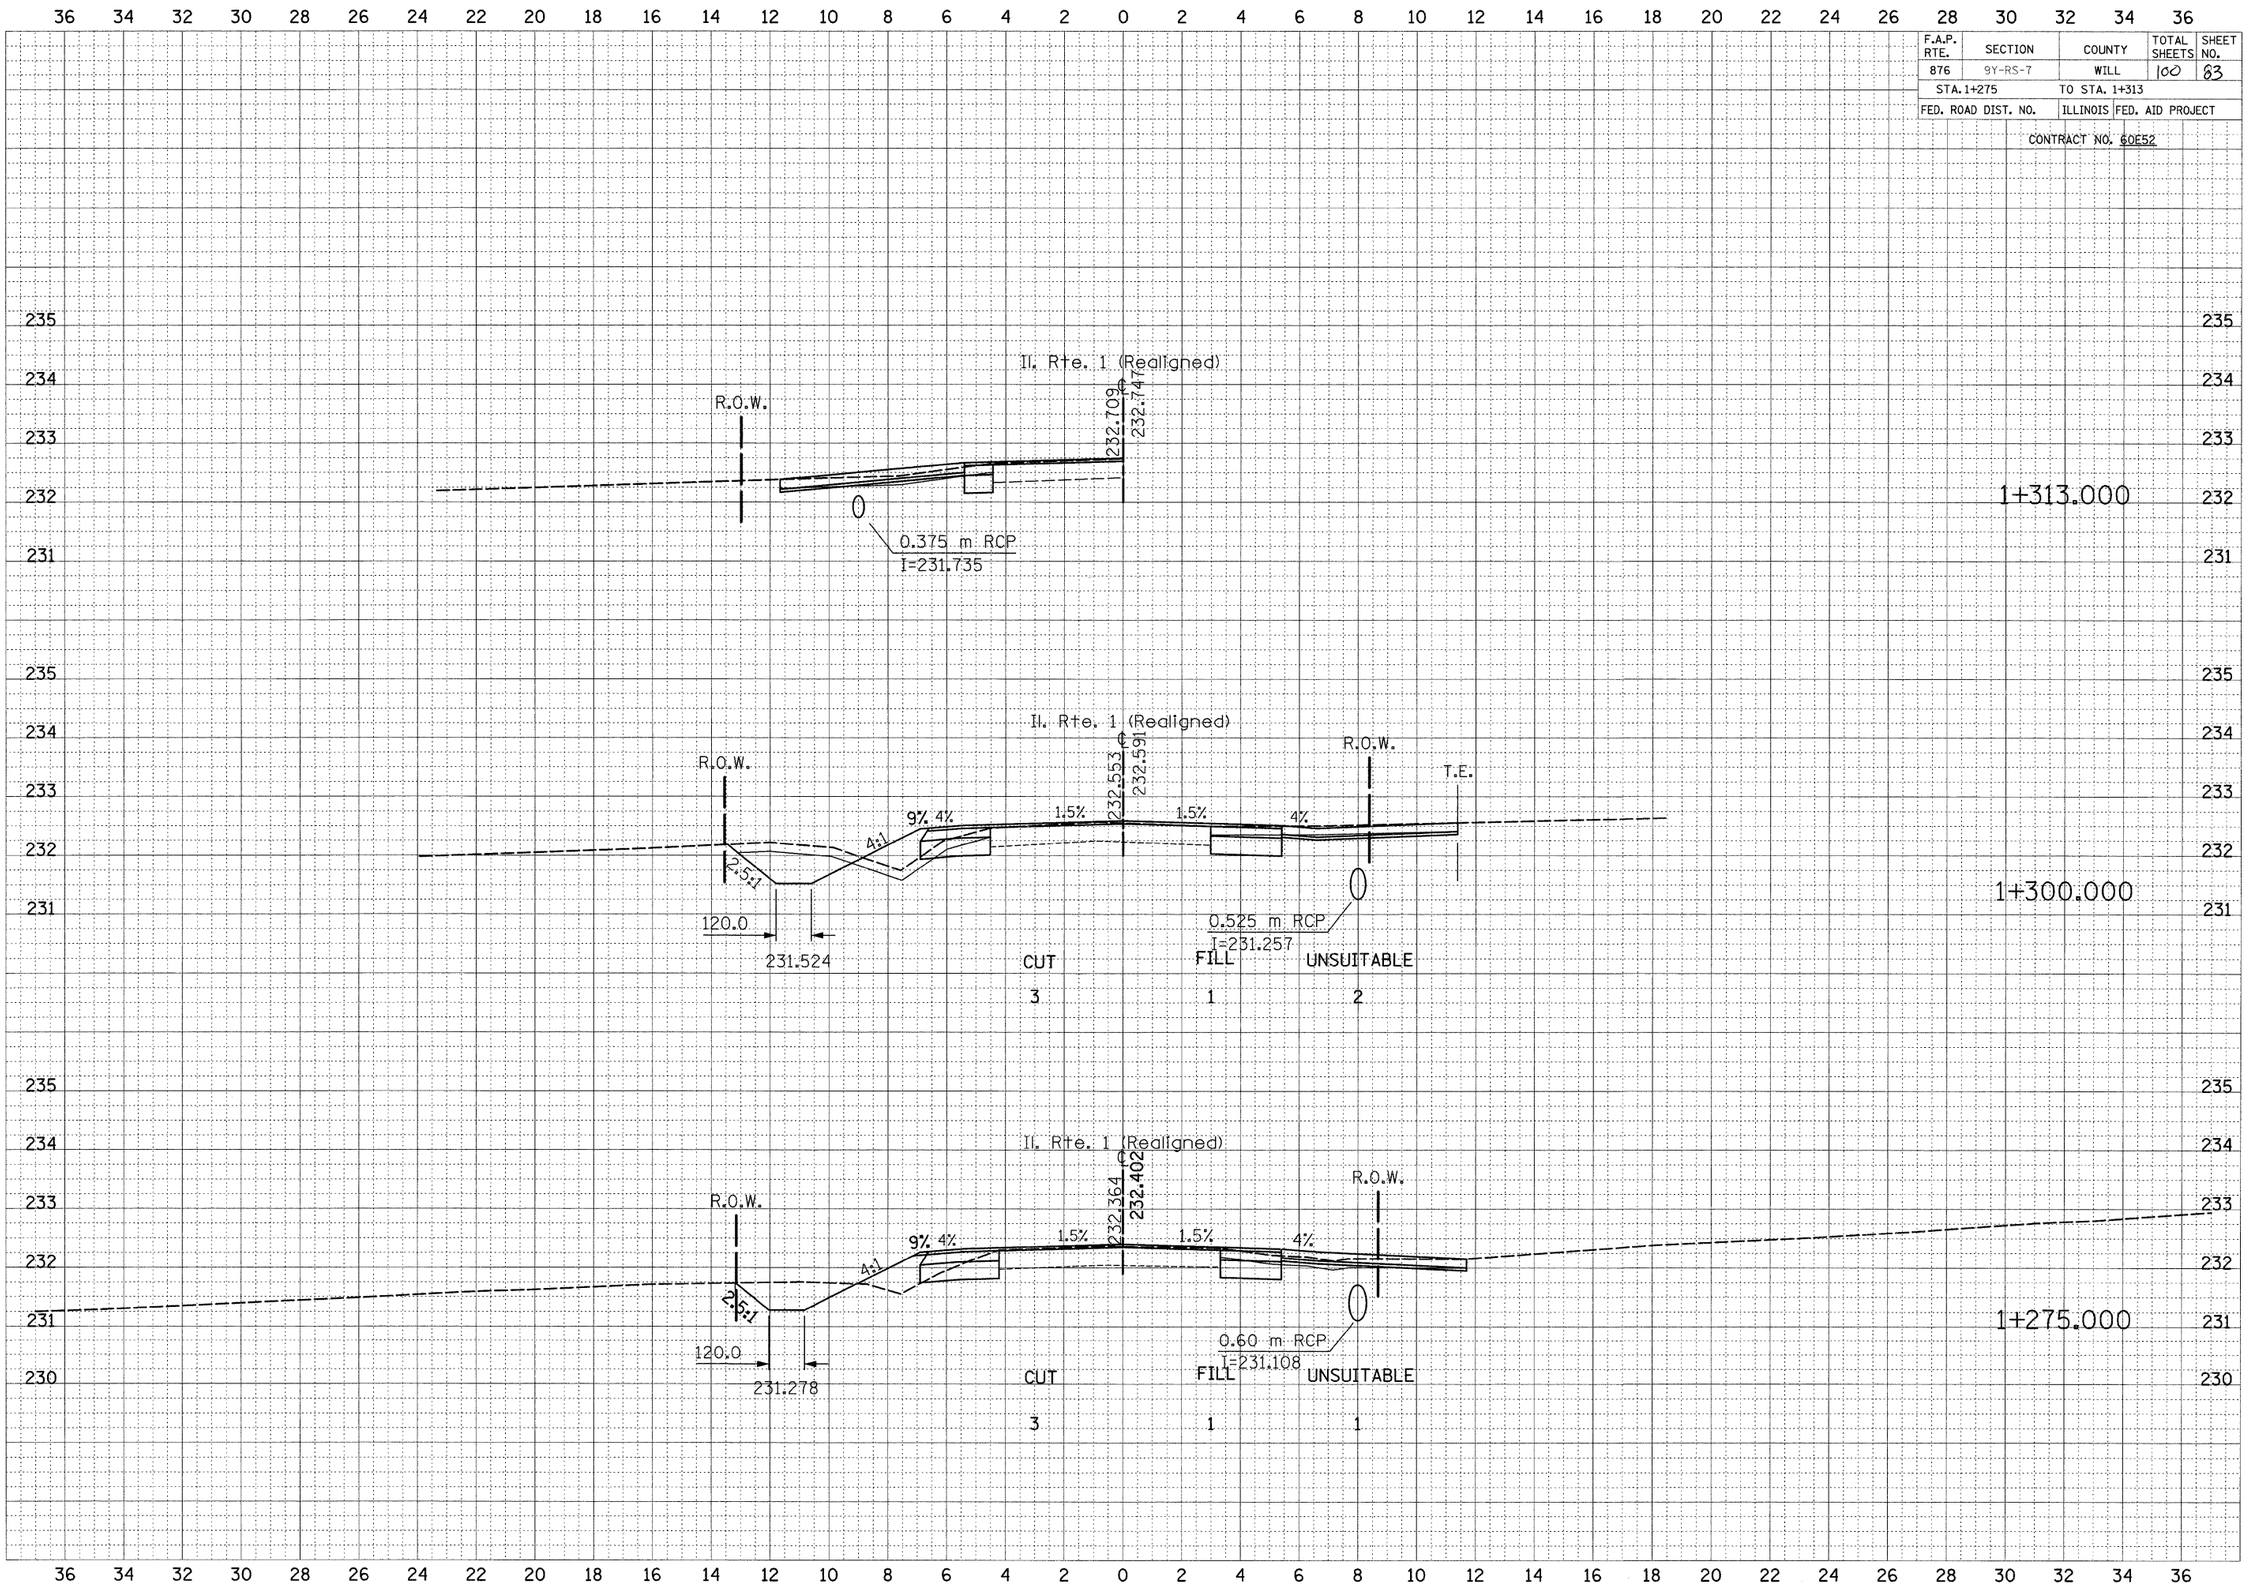
ORIGINAL SURVEY NOTE BOOK NO.
SURVEYED BY
PLOTTED BY
REVISED AREAS
AREAS CHECKED
DATE