FAP ROUTE	SECTION	COUNTY	TOTAL SHEETS	SHEET NO
	05-00016-03-BR	MADISON	129	23
STA.	32+00	TO STA.	38+00	

CONTRACT NO.: 97351

ADDENDUM #1 01-02-2009

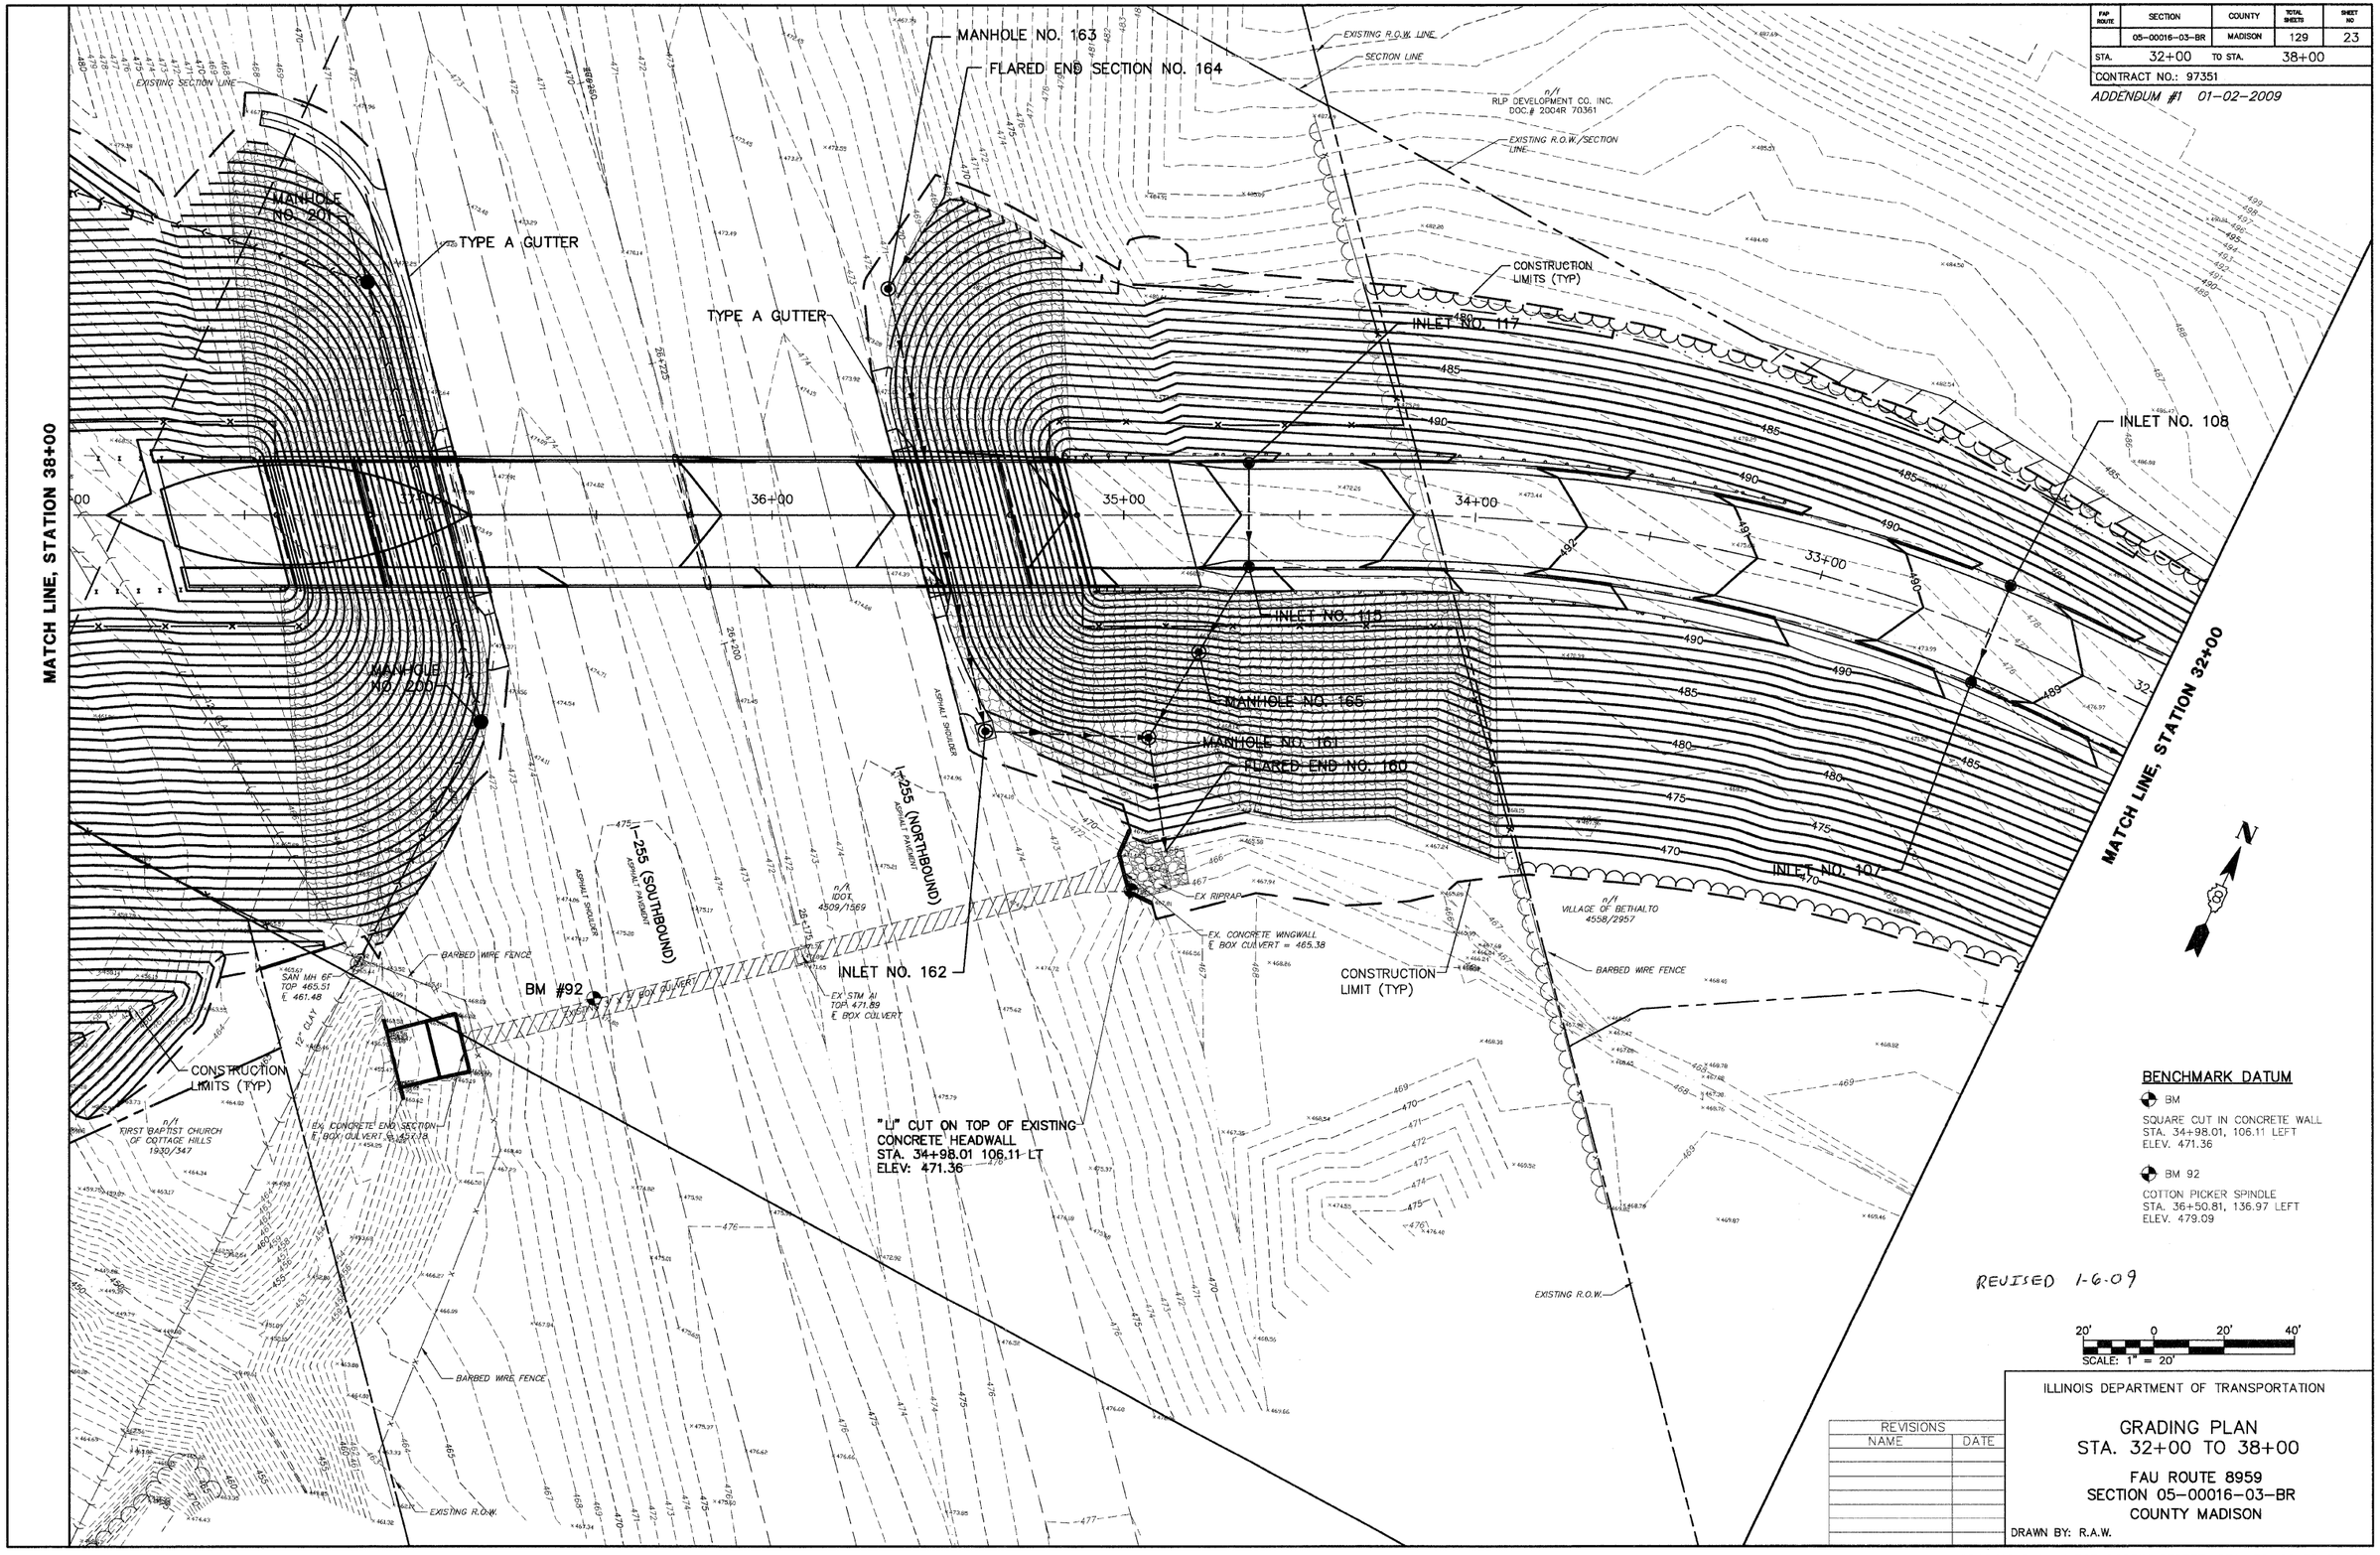

BENCHMARK DATUM

BM
SQUARE CUT IN CONCRETE WALL
STA. 34+98.01, 106.11 LEFT
ELEV. 471.36

BM 92
COTTON PICKER SPINDLE
STA. 36+50.81, 136.97 LEFT
ELEV. 479.09

REVISED 1-6-09

20' 0 20' 40'
SCALE: 1" = 20'

REVISIONS	
NAME	DATE

ILLINOIS DEPARTMENT OF TRANSPORTATION

GRADING PLAN
STA. 32+00 TO 38+00

FAU ROUTE 8959
SECTION 05-00016-03-BR
COUNTY MADISON

DRAWN BY: R.A.W.

PLAN		BY	DATE
	SURVEYED	J.T.F.	2/2/06
	PLOTTED		
	ALIGNMENT CHECKED	E.R.O.	2/2/06
NOTE BOOK	RT. OF WAY CHECKED		
NO.	CADD FILE NAME		

GRADING PLAN-WEST CORBIN STREET, STA. 32+00 TO 38+00