FAP ROUTE	SECTION	COUNTY	TOTAL SHEETS	SHEET NO
	05-00016-03-BR	MADISON	129	22
STA. 27+00	TO STA. 32+00			
CONTRACT NO.: 97351				

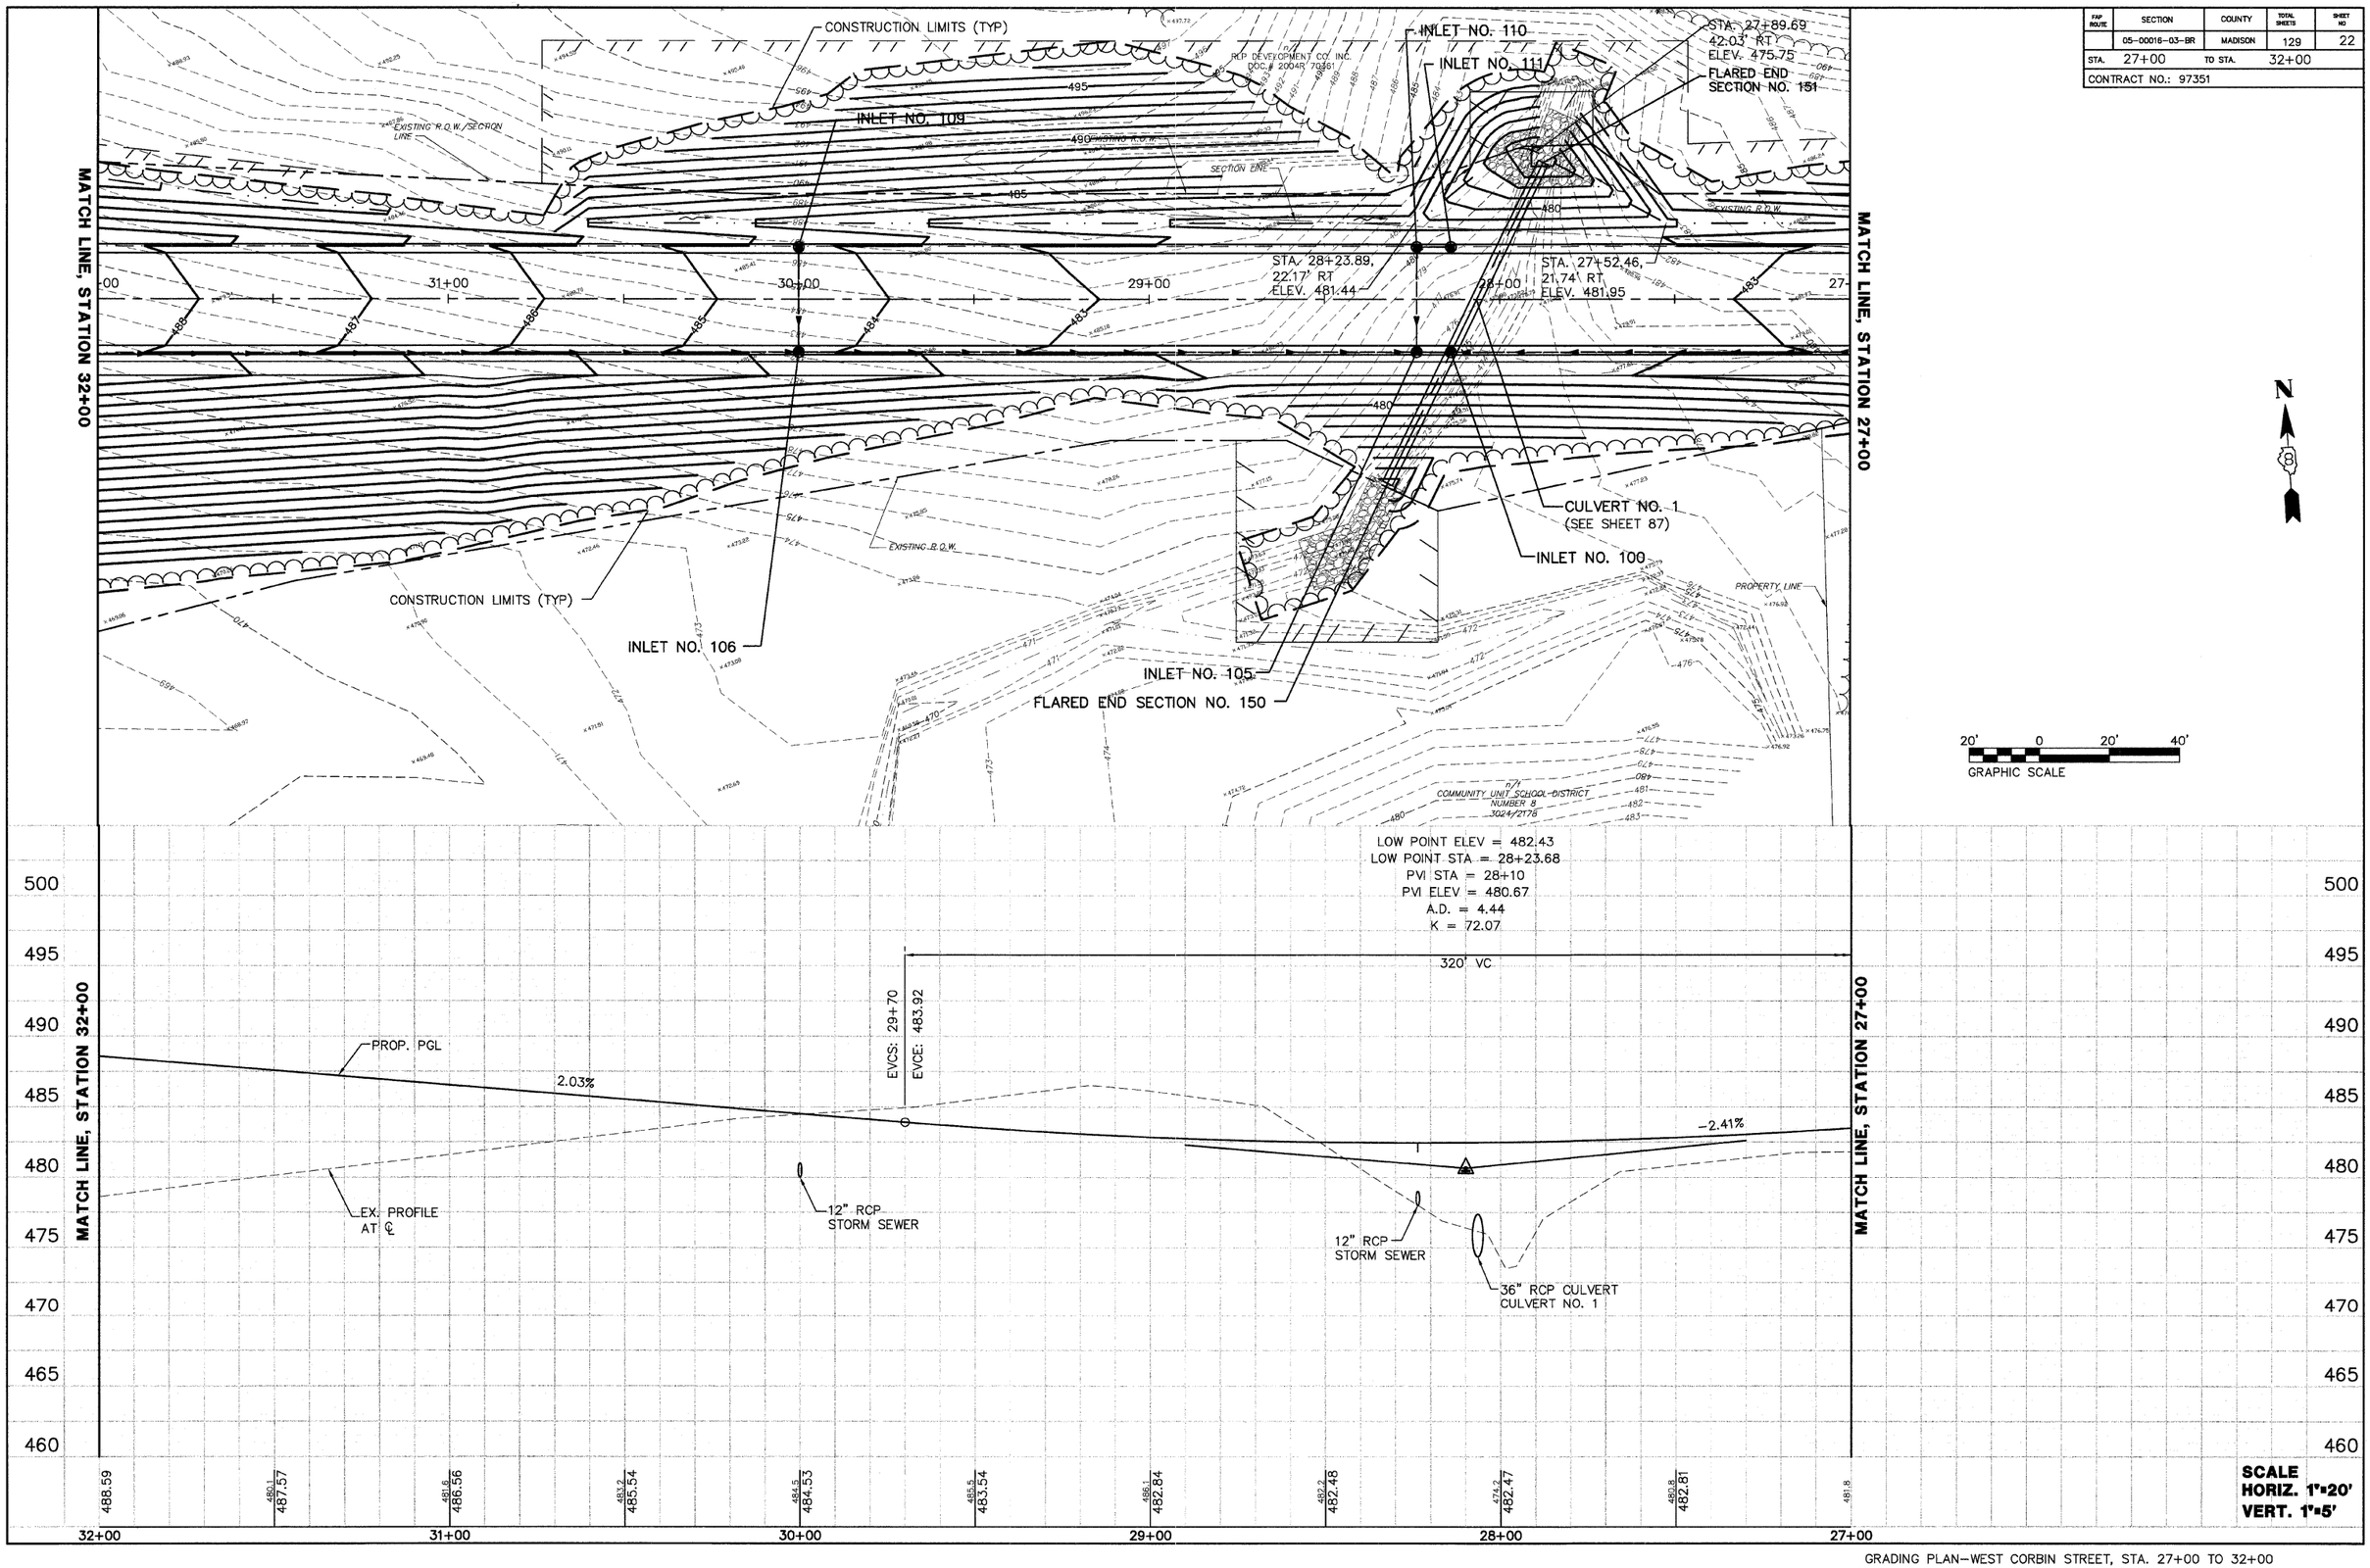

GRADING PLAN–WEST CORBIN STREET, STA. 27+00 TO 32+00

PLAN		BY	DATE
NOTE BOOK NO.	SURVEYED	J.T.F.	2/2/06
	PLOTTED		
	ALIGNMENT CHECKED	E.R.O.	2/2/06
	RT. OF WAY CHECKED	E.R.O.	
	CADD FILE NAME 05084OVERALL		

PROFILE		BY	DATE
NOTE BOOK NO.	SURVEYED	J.T.F.	2/2/06
	PLOTTED		
	GRADES CHECKED	E.R.O.	
	B.M. NOTED		
	STRUCTURE NOTATNS CHKD		