ORIGINAL SURVEY		BY	DATE
	SURVEYED	D.L.W.	8/26/05
	PLOTTED		
NOTE BOOK	TEMPLATE		
	AREAS		
NO.	AREAS CHECKED		

FINAL SURVEY		BY	DATE
	SURVEYED	D.L.W.	1/18/06
	PLOTTED		
NOTE BOOK	TEMPLATE		
	AREAS		
NO.	AREAS CHECKED		

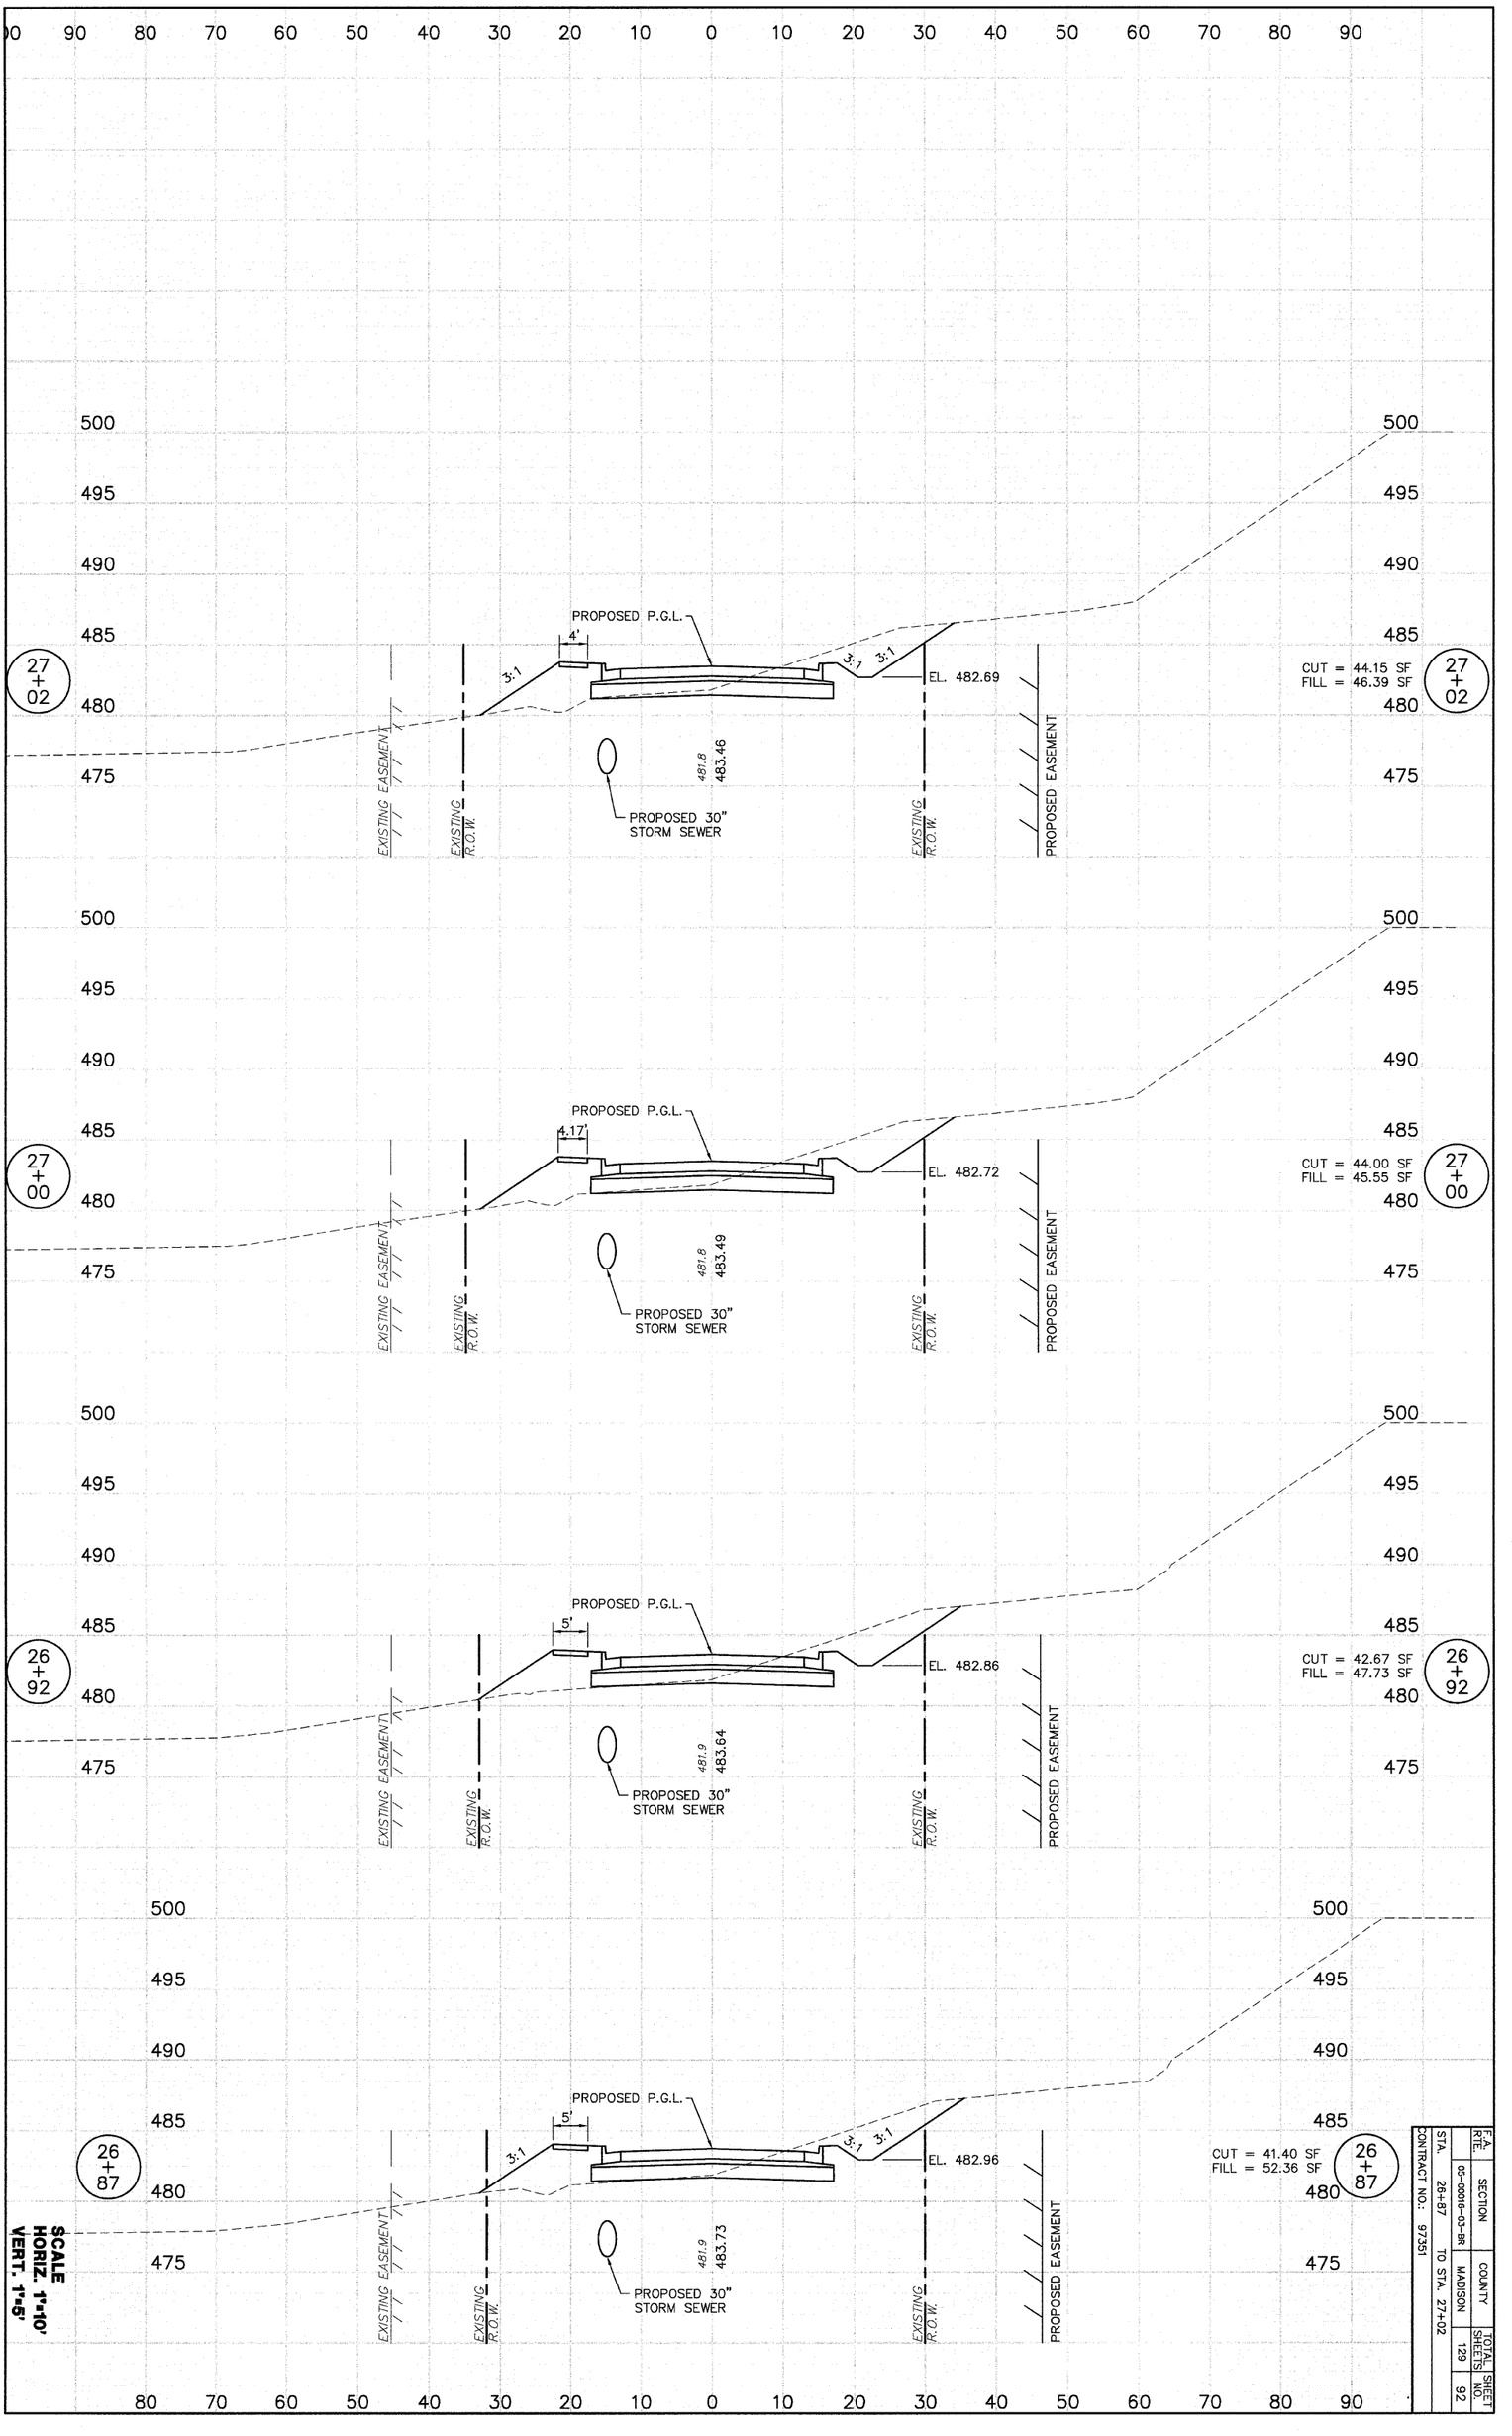

SCALE
HORIZ. 1"=10'
VERT. 1"=5'

CROSS SECTIONS-WEST CORBIN STREET – STA. 26+87 TO STA. 27+02

CONTRACT NO.: 97351	F.A. RTE.	SECTION	COUNTY	TOTAL SHEETS	SHEET NO.
STA. 26+87 TO STA. 27+02		06-00016-03-BR	MADISON	129	92