ORIGINAL SURVEY		BY	DATE
	SURVEYED	D.L.W.	8/26/05
	PLOTTED		
NOTE BOOK	TEMPLATE		
	AREAS		
NO.	AREAS CHECKED		

FINAL SURVEY		BY	DATE
	SURVEYED	D.L.W.	1/18/06
	PLOTTED		
NOTE BOOK	TEMPLATE		
	AREAS		
NO.	AREAS CHECKED		

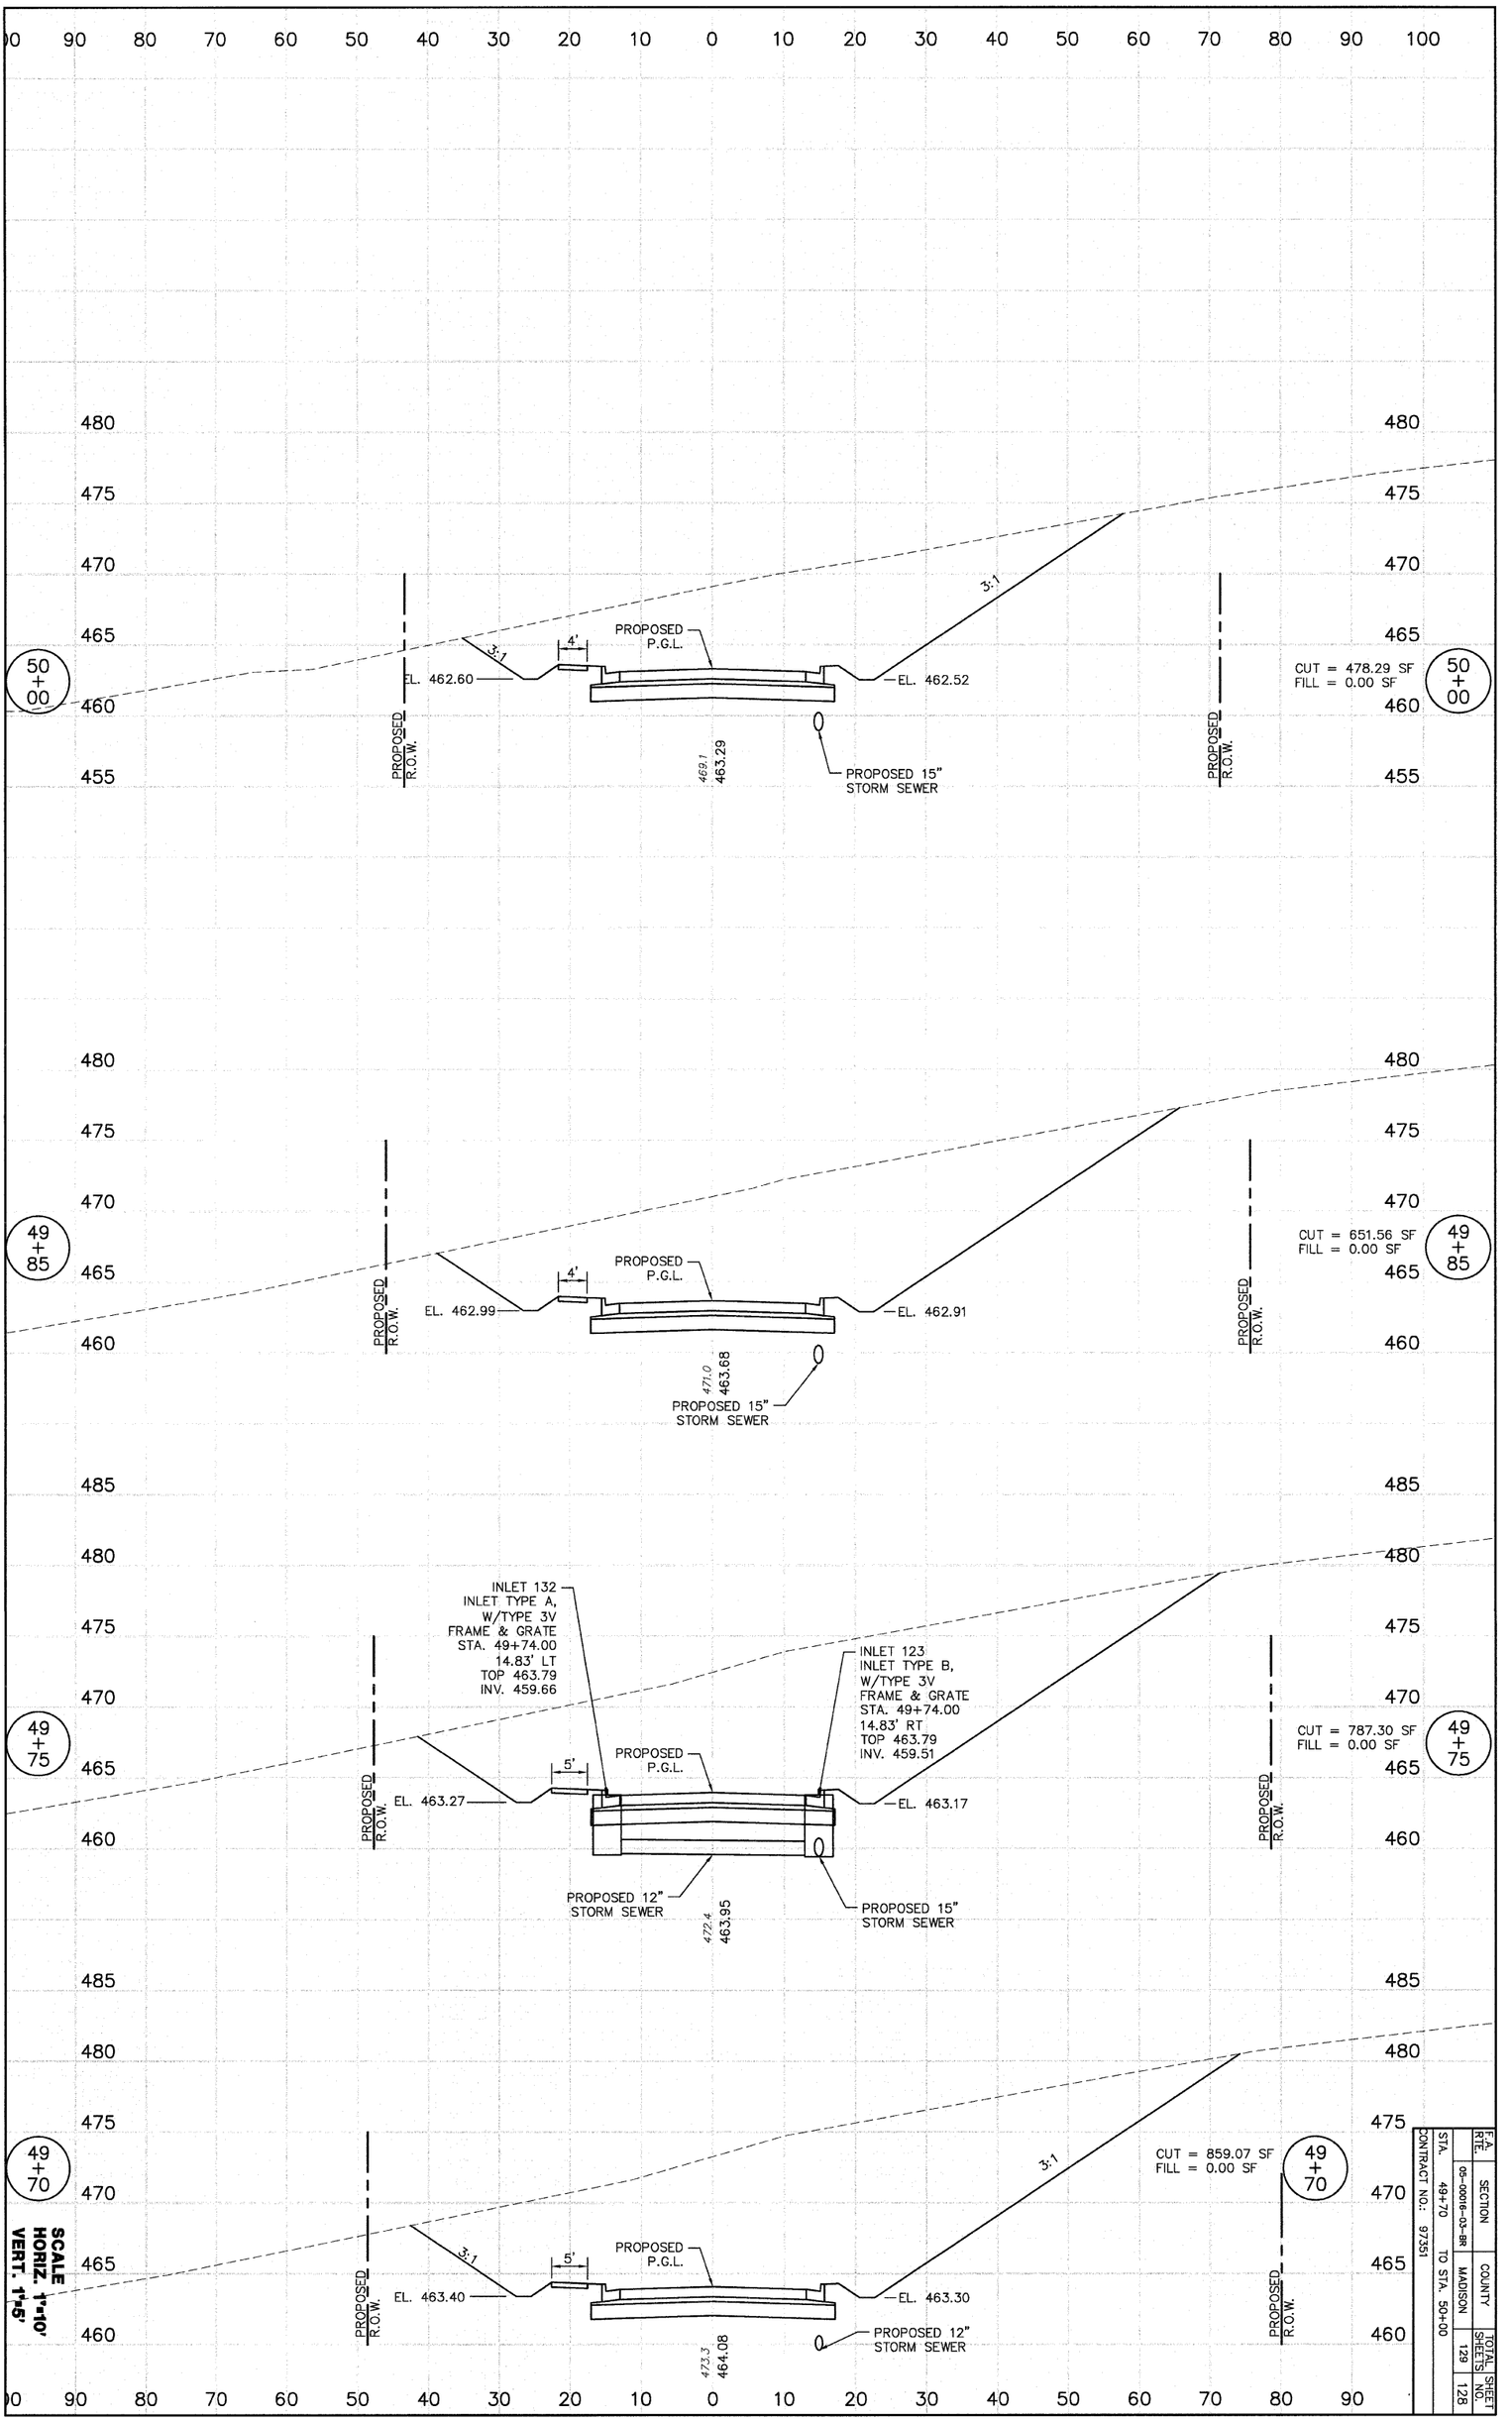

CROSS SECTIONS–WEST CORBIN STREET – STA. 49+70 TO STA. 50+00

SCALE
HORIZ. 1"=10'
VERT. 1"=5'

CONTRACT NO.: 97351	F.A. RTE.	SECTION	COUNTY	TOTAL SHEETS	SHEET NO.
STA. 49+70 TO STA. 50+00		05-00016-03-BR	MADISON	129	128