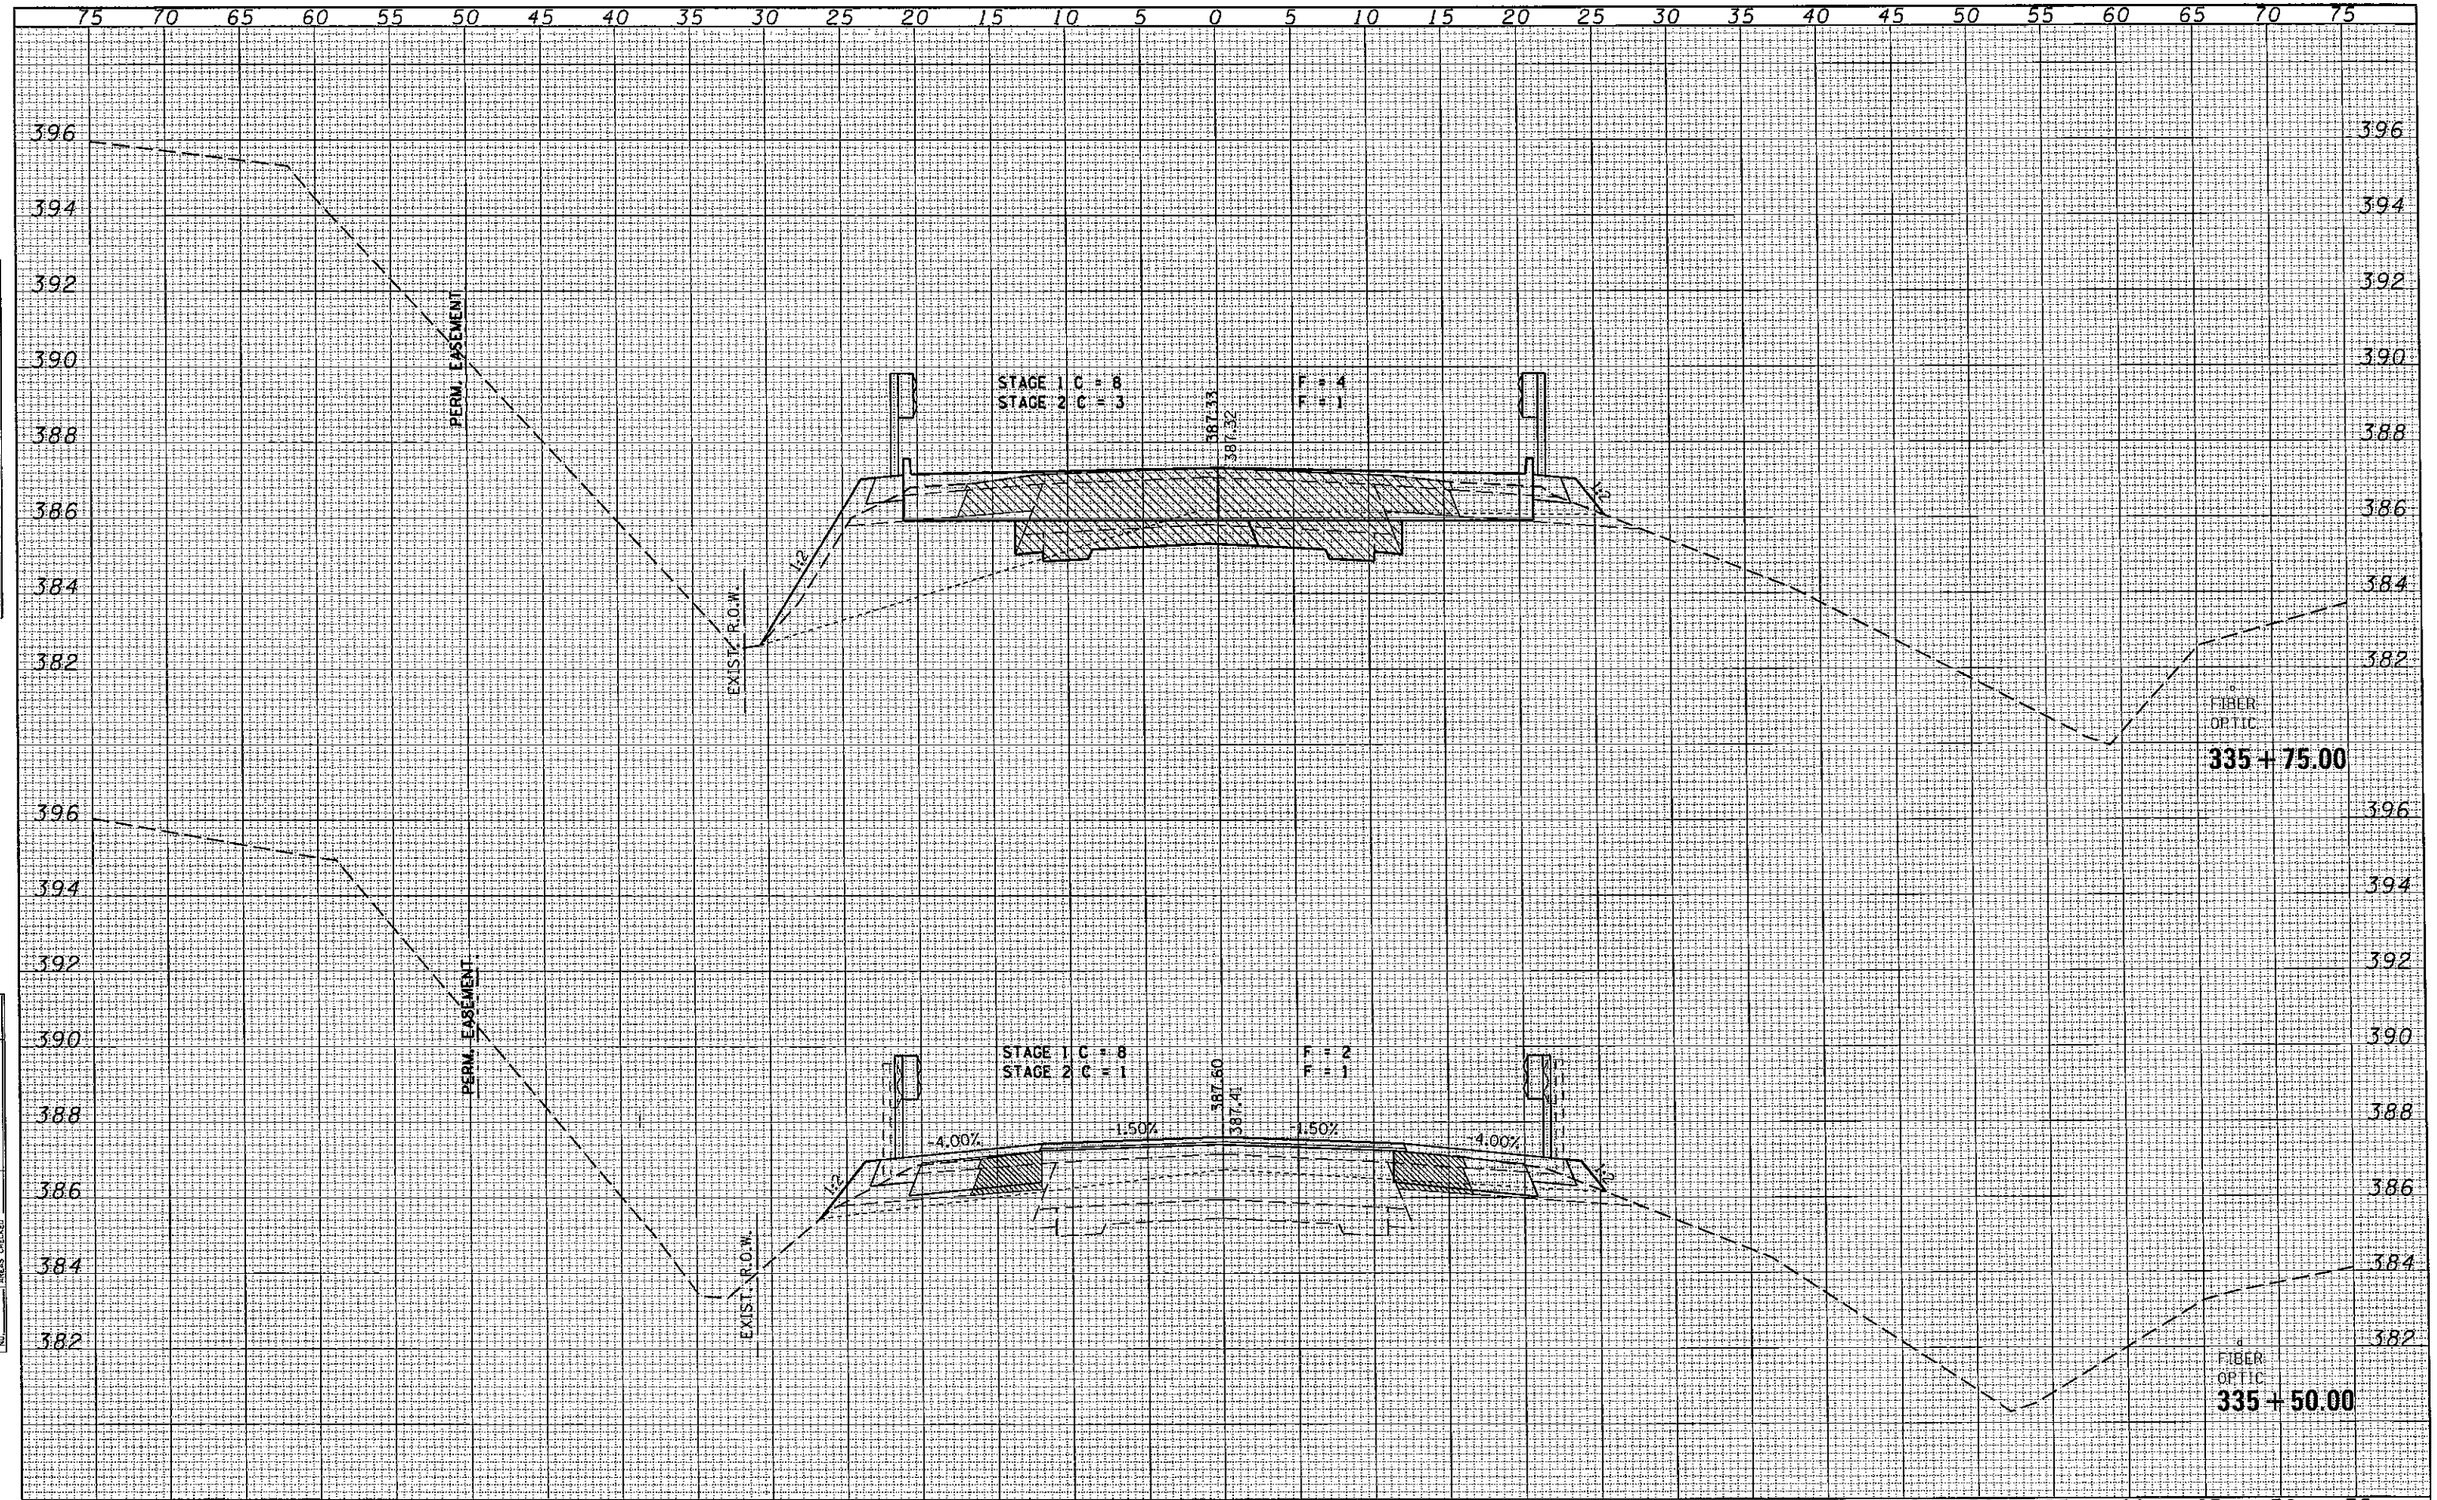

FINAL SURVEY	BY	DATE
SURVEYED		
PLOTTED		
TEMPLATE		
AREAS		
AREAS CHECKED		
NOTE BOOK NO.		

ORIGINAL SURVEY	BY	DATE
SURVEYED		
PLOTTED		
TEMPLATE		
AREAS		
AREAS CHECKED		
NOTE BOOK NO.		

FILE NAME = c:\pw_work\pwidot\halsteadtw\d0363[illegible]-hbaldrdgn

HAMPTON, LENZINI AND RENWICK, INC.
3055 STEVENSON DRIVE, SUITE 201
SPRINGFIELD, ILLINOIS 62703
ILLINOIS PROFESSIONAL DESIGN FIRM
L.S. / P.E. / S.E. CORP. 184.006959

PLOT SCALE = 10.0000 ' / in.
PLOT DATE = 9/25/2013

DESIGNED - L.F.S.
DRAWN - T.W.K.
CHECKED - J.W.F.
DATE - 08/15/13

REVISED -
REVISED -
REVISED -
REVISED -

STATE OF ILLINOIS
DEPARTMENT OF TRANSPORTATION

CROSS SECTIONS
IL RTE 1/14

SCALE: | SHEET NO. OF SHEETS | STA. 335+50.00 TO STA. 335+50.00

F.A.S.	SECTION	COUNTY	TOTAL SHEETS	SHEET NO.
332	5B-1	WHITE	51	43

CONTRACT NO. 78266

ILLINOIS FED. AID PROJECT