FINAL SURVEY	NOTE BOOK	NO.
	SURVEYED	
	PLOTTED	
	TEMPLATE	
	AREAS	
	AREAS CHECKED	

BY	DATE

ORIGINAL SURVEY	NOTE BOOK	NO.
	SURVEYED	
	PLOTTED	
	TEMPLATE	
	AREAS	
	AREAS CHECKED	

BY	DATE

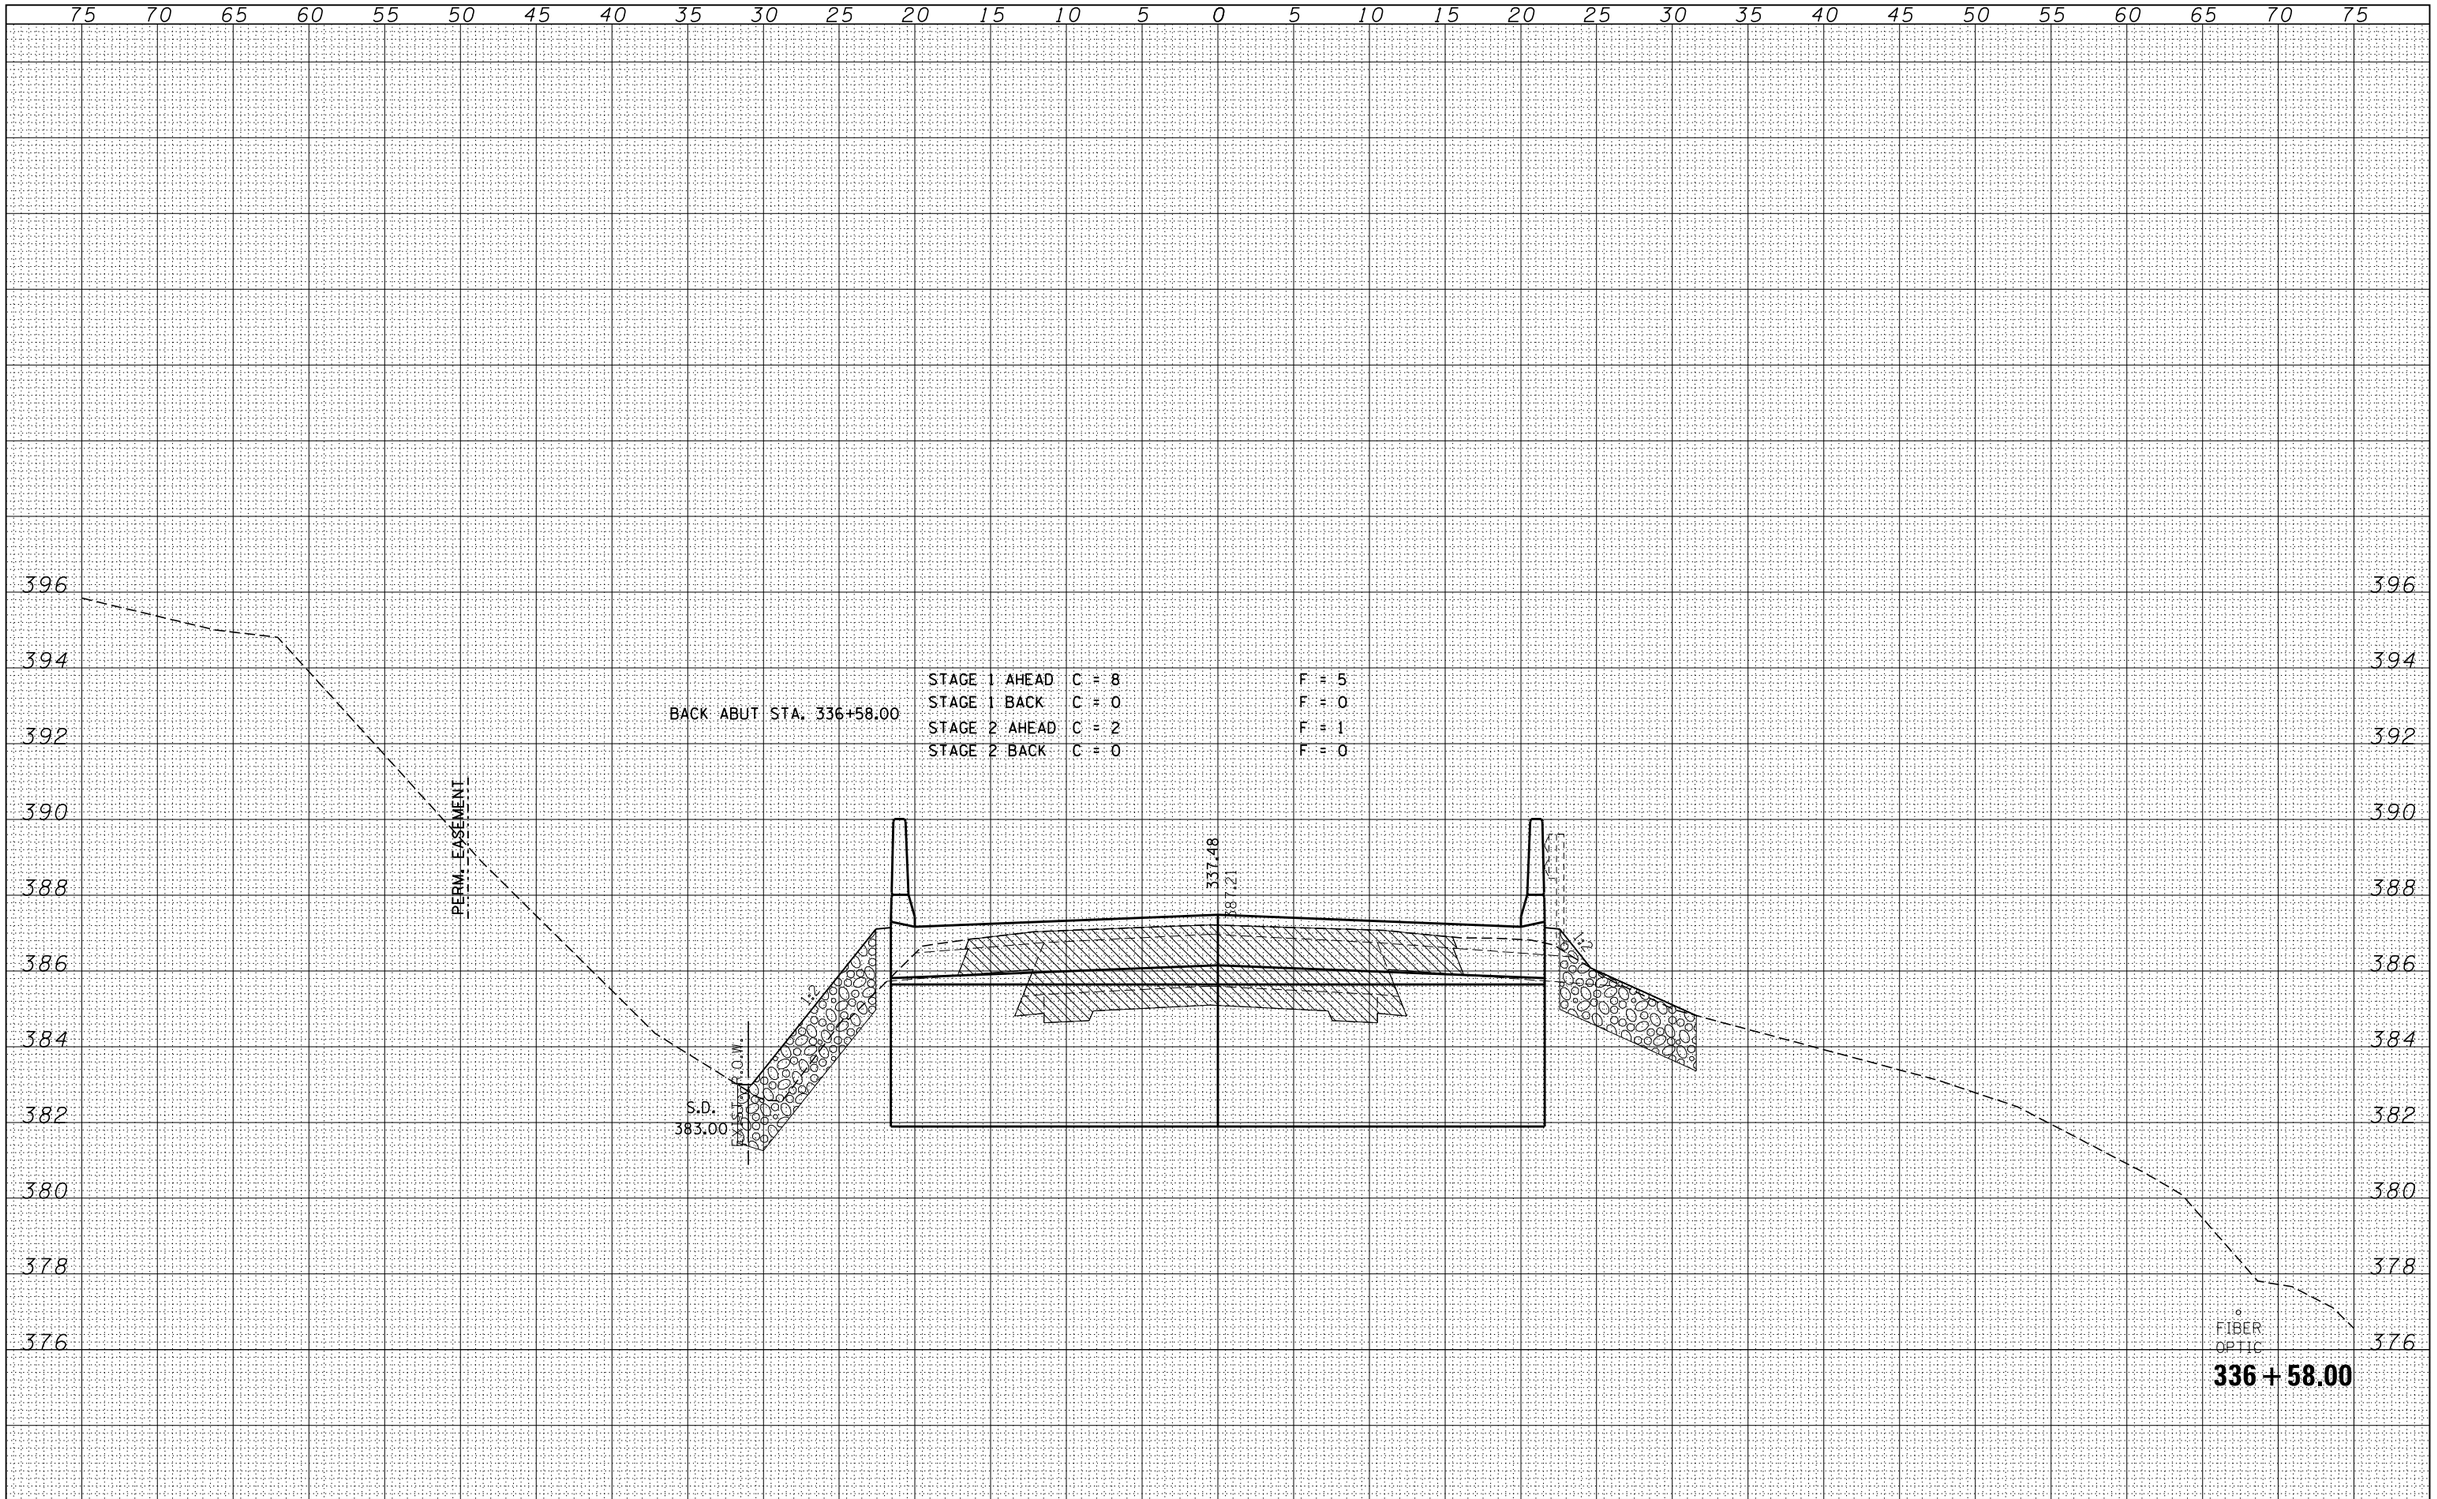

FILE NAME = D978266-sht-xssht.dgn	USER NAME = $USER$	DESIGNED - L.F.S.	REVISED -
		DRAWN - T.W.K.	REVISED -
	PLOT SCALE = $SCALE$	CHECKED - J.W.F.	REVISED -
	PLOT DATE = 9/17/2013	DATE - 08/15/13	REVISED -

HAMPTON, LENZINI AND RENWICK, INC.
3085 STEVENSON DRIVE, SUITE 201
SPRINGFIELD, ILLINOIS 62703
ILLINOIS PROFESSIONAL DESIGN FIRM
LS / PE / SE CORP. 184.000959

STATE OF ILLINOIS
DEPARTMENT OF TRANSPORTATION

CROSS SECTIONS
IL RTE 1 / 14

SCALE: | SHEET NO. OF SHEETS | STA. 336+58.00 TO STA. 336+58.00

F.A.S.	SECTION	COUNTY	TOTAL SHEETS	SHEET NO.
332	5B-1	WHITE	51	47
		CONTRACT NO. 78266		
		ILLINOIS FED. AID PROJECT		