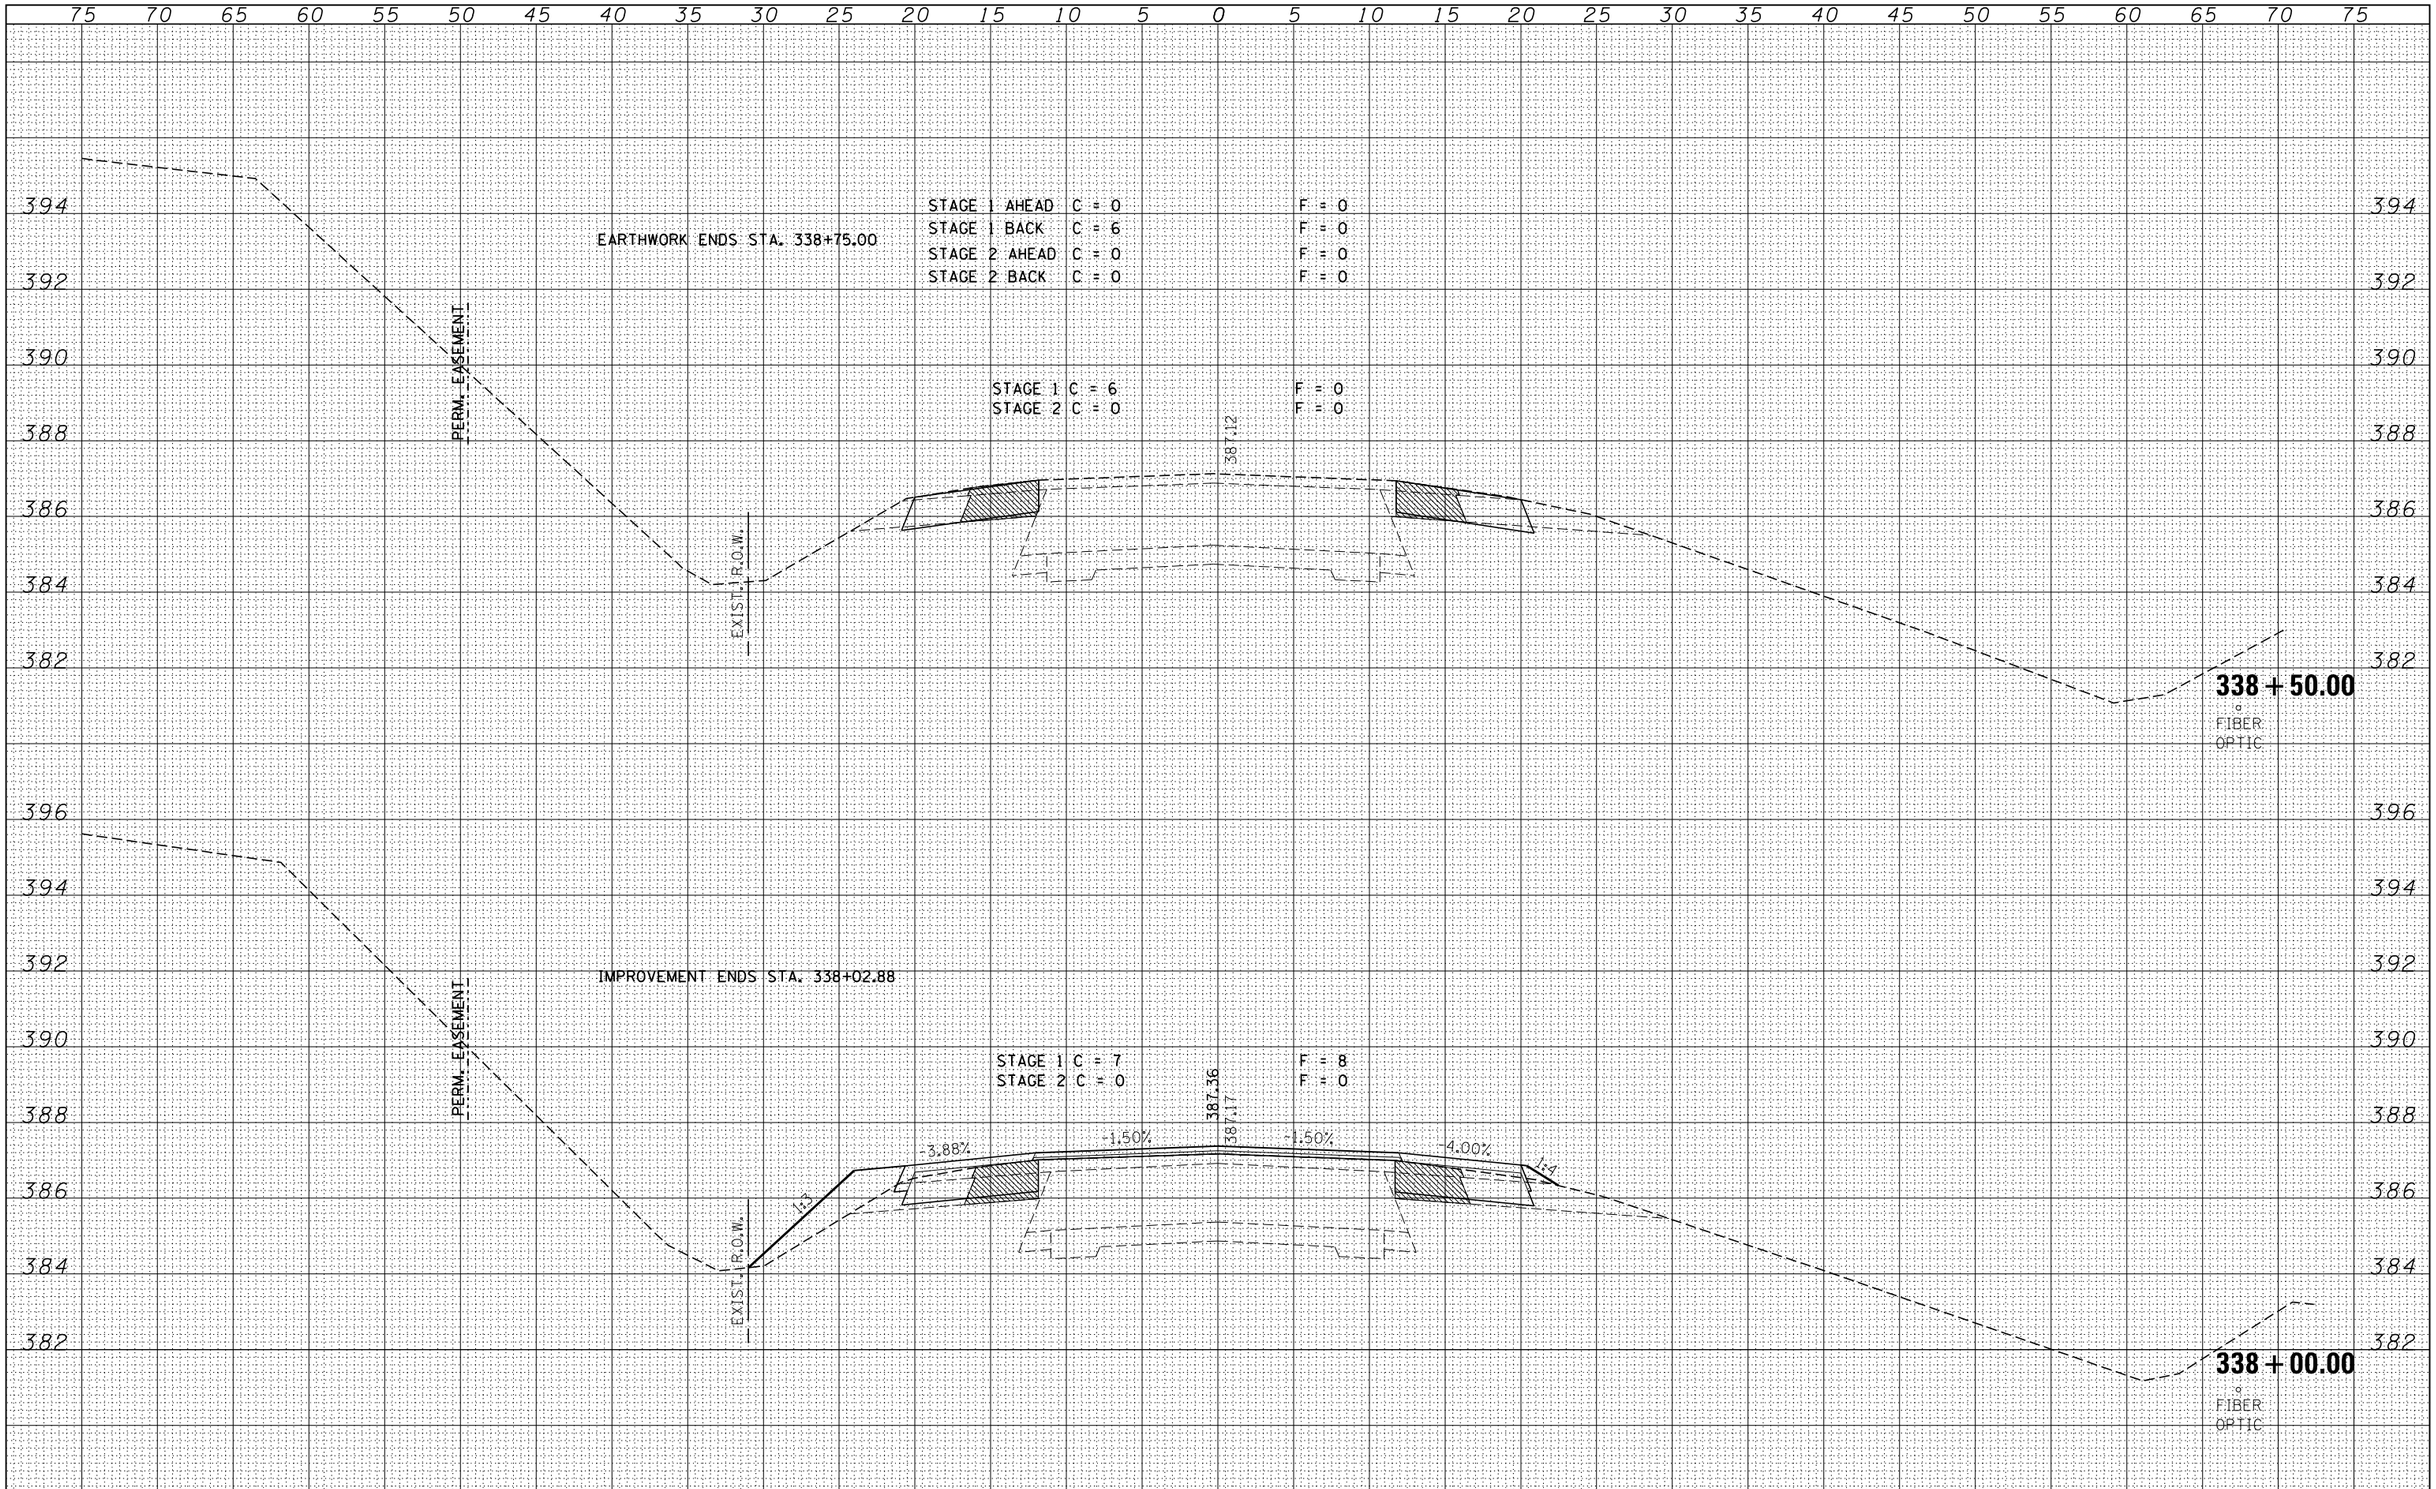

FINAL SURVEY		BY	DATE
NOTE BOOK	SURVEYED		
	PLOTTED		
	TEMPLATE		
	AREAS		
NO.	AREAS CHECKED		

ORIGINAL SURVEY		BY	DATE
NOTE BOOK	SURVEYED		
	PLOTTED		
	TEMPLATE		
	AREAS		
NO.	AREAS CHECKED		

FILE NAME = D978266-sht-xssht.dgn

USER NAME = $USER$

PLOT SCALE = $SCALE$

PLOT DATE = 9/17/2013

DESIGNED - L.F.S.
DRAWN - T.W.K.
CHECKED - J.W.F.
DATE - 08/15/13

REVISED -
REVISED -
REVISED -
REVISED -

HAMPTON, LENZINI AND RENWICK, INC.
3085 STEVENSON DRIVE, SUITE 201
SPRINGFIELD, ILLINOIS 62703
ILLINOIS PROFESSIONAL DESIGN FIRM
LS / PE / SE CORP. 184.000959

STATE OF ILLINOIS
DEPARTMENT OF TRANSPORTATION

CROSS SECTIONS
IL RTE 1 / 14

SCALE: SHEET NO. OF SHEETS STA. 338+00.00 TO STA. 338+50.00

F.A.S.	SECTION	COUNTY	TOTAL SHEETS	SHEET NO.
332	5B-1	WHITE	51	51

CONTRACT NO. 78266

ILLINOIS FED. AID PROJECT