LEGEND:

EXISTING R.O.W.

PROPOSED R.O.W.

TEMP.EASEMENT

T 10 N, R 7 E, 4TH P.M.

NORTHEAST QUARTER SECTION 15

SOUTHEAST QUARTER SECTION 10

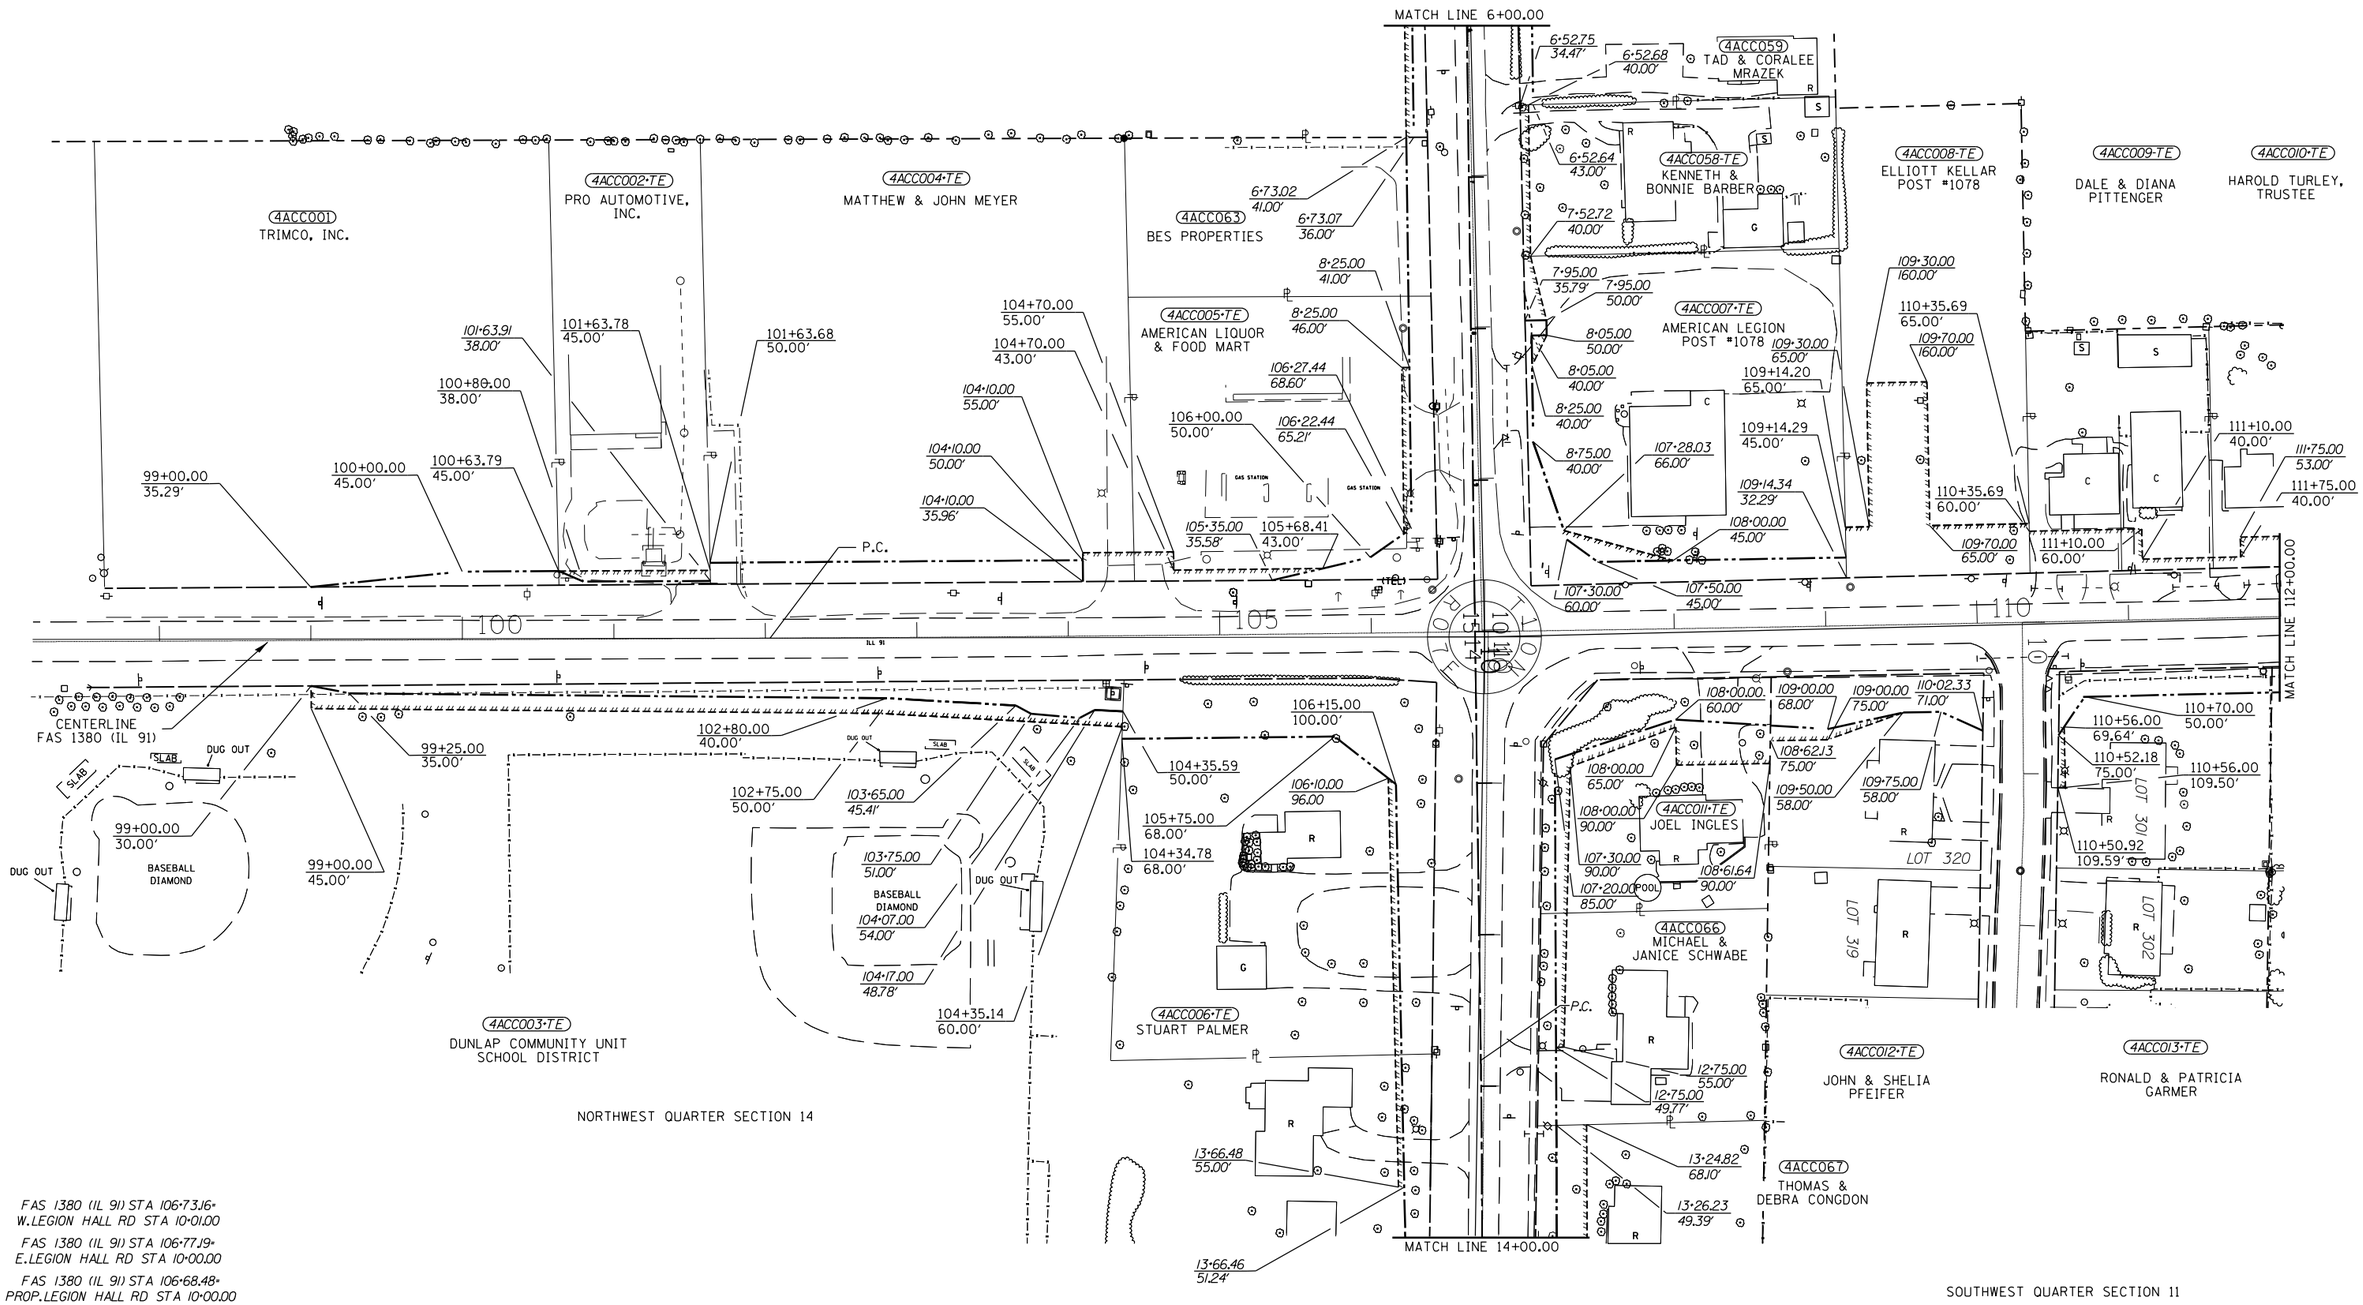

FAS 1380 (IL 91) STA 106+73.16+ W.LEGION HALL RD STA 10+01.00

FAS 1380 (IL 91) STA 106+77.19+ E.LEGION HALL RD STA 10+00.00

FAS 1380 (IL 91) STA 106+68.48+ PROP.LEGION HALL RD STA 10+00.00

FAS 1380 (IL 91) STA 110+29.80+ S.CASTLE DR STA 10+00.00

FILE NAME	USER NAME = crespole	DESIGNED - PCF	REVISED - 01-08-13	STATE OF ILLINOIS DEPARTMENT OF TRANSPORTATION	RIGHT OF WAY PLANS			F.A.S. RTE.	SECTION	COUNTY	TOTAL SHEETS	SHEET NO.
c:\pw_work\pwidot\crespole\d0330150\ROW	Sheets.dgn	DRAWN - JES	REVISED -		PROJECT		JOB NO. R-94-002-11	1380	7W-1,RS-3	Peoria	617	272
	PLOT SCALE = 100.0000 ' / in.	CHECKED -	REVISED -							CONTRACT NO. 88792		
	PLOT DATE = 8/15/2013	DATE -	REVISED -		SCALE: 1"=50'	SHEET 1 OF SHEETS	STA. 98+00 TO STA. 112+00	FED. ROAD DIST. NO.	ILLINOIS	FED. AID PROJECT		