FINAL SURVEY	DATE
	BY
SURVEYED	
PLOTTED	
TEMPLATE	
AREAS	
NOTE BOOK	AREAS CHECKED
NO.	

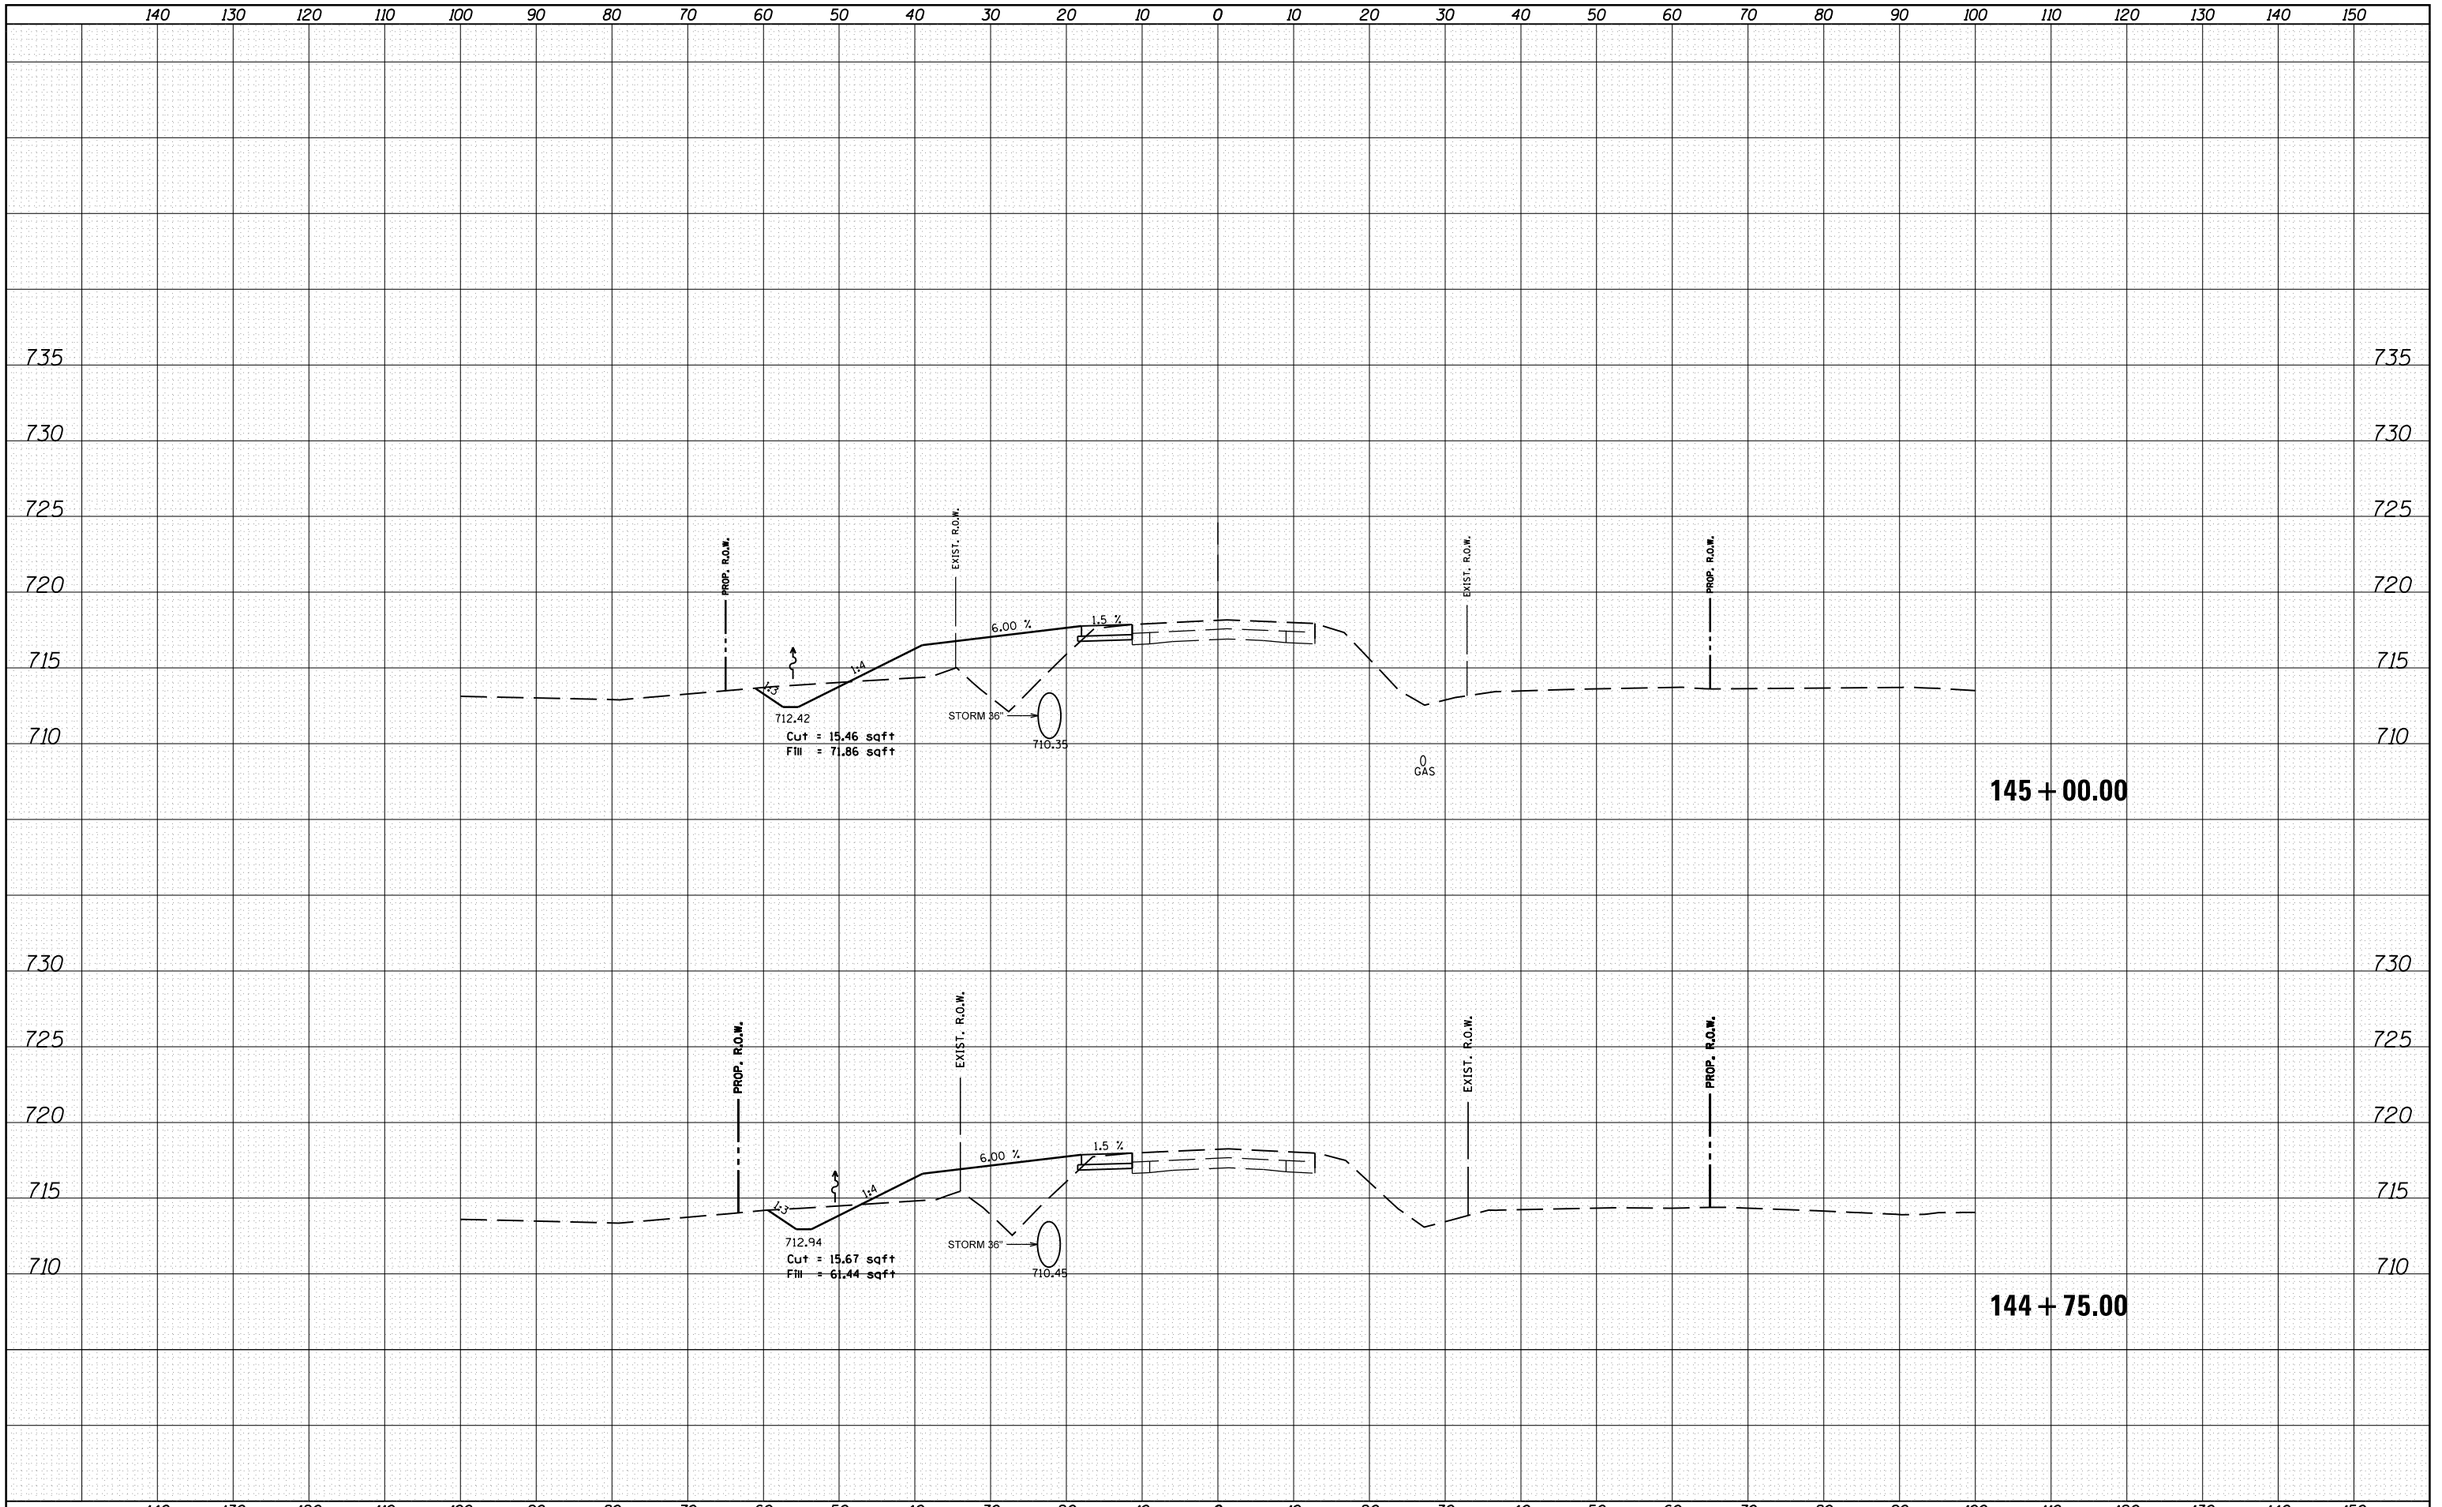

ORIGINAL SURVEY	DATE
	BY
SURVEYED	
PLOTTED	
TEMPLATE	
AREAS	
NOTE BOOK	AREAS CHECKED
NO.	

FILE NAME = c:\pw_work\pwidot\crespole\d0330150\prestage 1 sheet.dgn	USER NAME = crespole	DESIGNED -	REVISED -
		DRAWN -	REVISED -
	PLOT SCALE = 20.0000 ' / in.	CHECKED -	REVISED -
Default	PLOT DATE = 8/15/2013	DATE -	REVISED -

STATE OF ILLINOIS
DEPARTMENT OF TRANSPORTATION

PRE-STAGE 1A
CROSS SECTION

SCALE: | SHEET OF SHEETS | STA. 144+75.00 TO STA. 145+00.00

F.A.S. RTE.	SECTION	COUNTY	TOTAL SHEETS	SHEET NO.
1380	7W-1,RS-3	Peoria	617	383
		CONTRACT NO. 88792		
	ILLINOIS FED. AID PROJECT			