FINAL SURVEY	NOTE BOOK	NO.	BY	DATE

SURVEYED
PLOTTED
TEMPLATE
AREAS
AREAS CHECKED

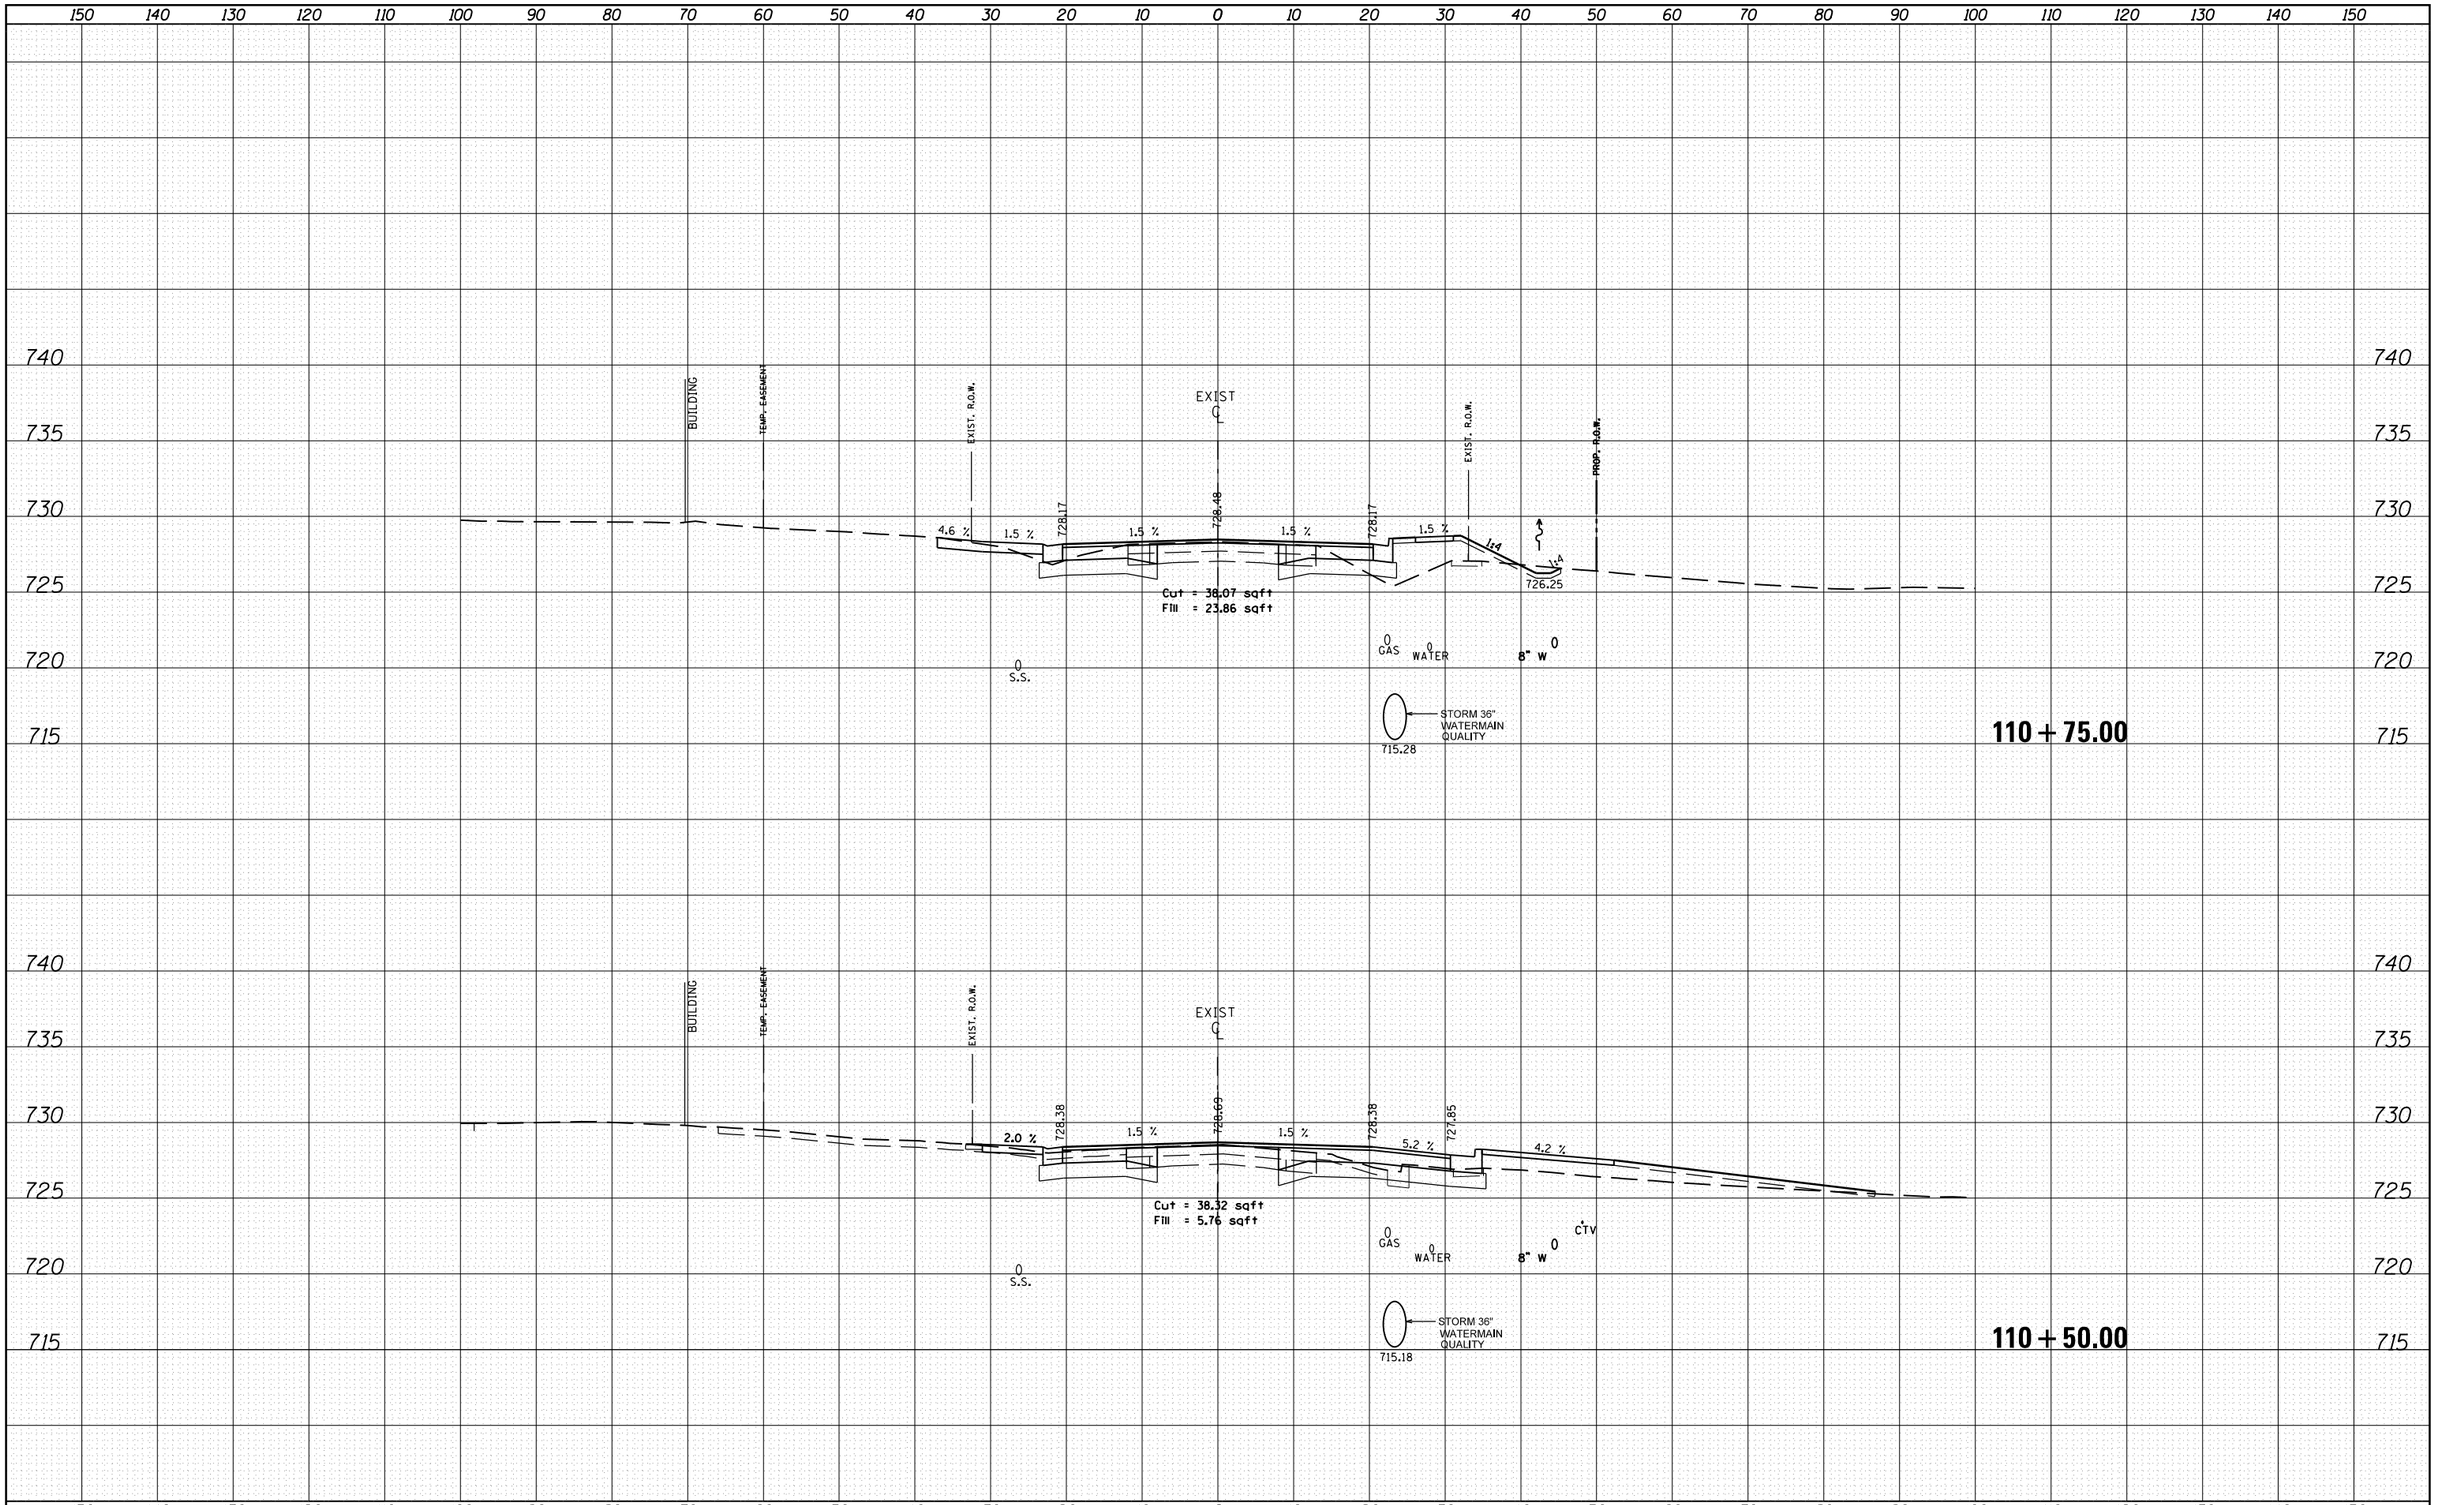

ORIGINAL SURVEY	NOTE BOOK	NO.	BY	DATE

SURVEYED
PLOTTED
TEMPLATE
AREAS
AREAS CHECKED

FILE NAME =	USER NAME = crespole	DESIGNED -	REVISED -
c:\pw_work\pwidot\crespole\d0330150\D488792-xsheet2.dgn		DRAWN -	REVISED -
	PLOT SCALE = 20.0000 ' / in.	CHECKED -	REVISED -
Default	PLOT DATE = 8/15/2013	DATE -	REVISED -

STATE OF ILLINOIS
DEPARTMENT OF TRANSPORTATION

IL RTE 91 MAINLINE
CROSS SECTIONS

SCALE: | SHEET OF SHEETS | STA. 110+50.00 | TO STA. 110+75.00

F.A.S. RTE.	SECTION	COUNTY	TOTAL SHEETS	SHEET NO.
1380	7W-1,RS-3	Peoria	617	426
		CONTRACT NO. 88792		
		ILLINOIS FED. AID PROJECT		