ADDENDUM NO. 1

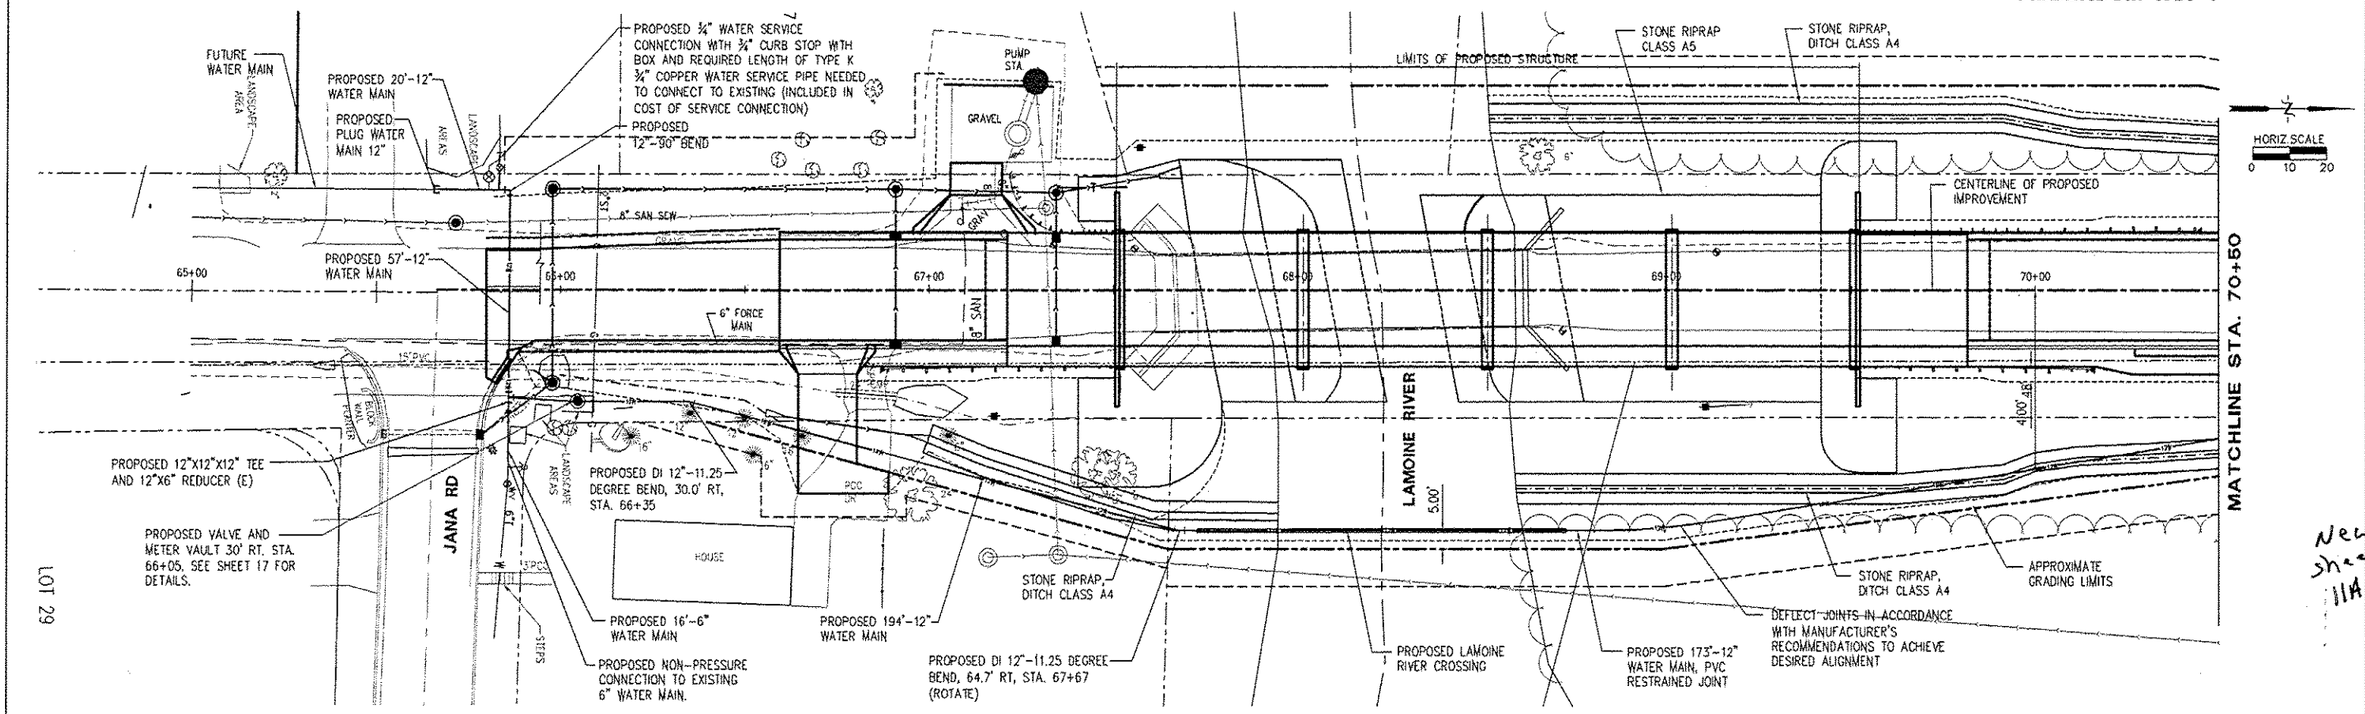

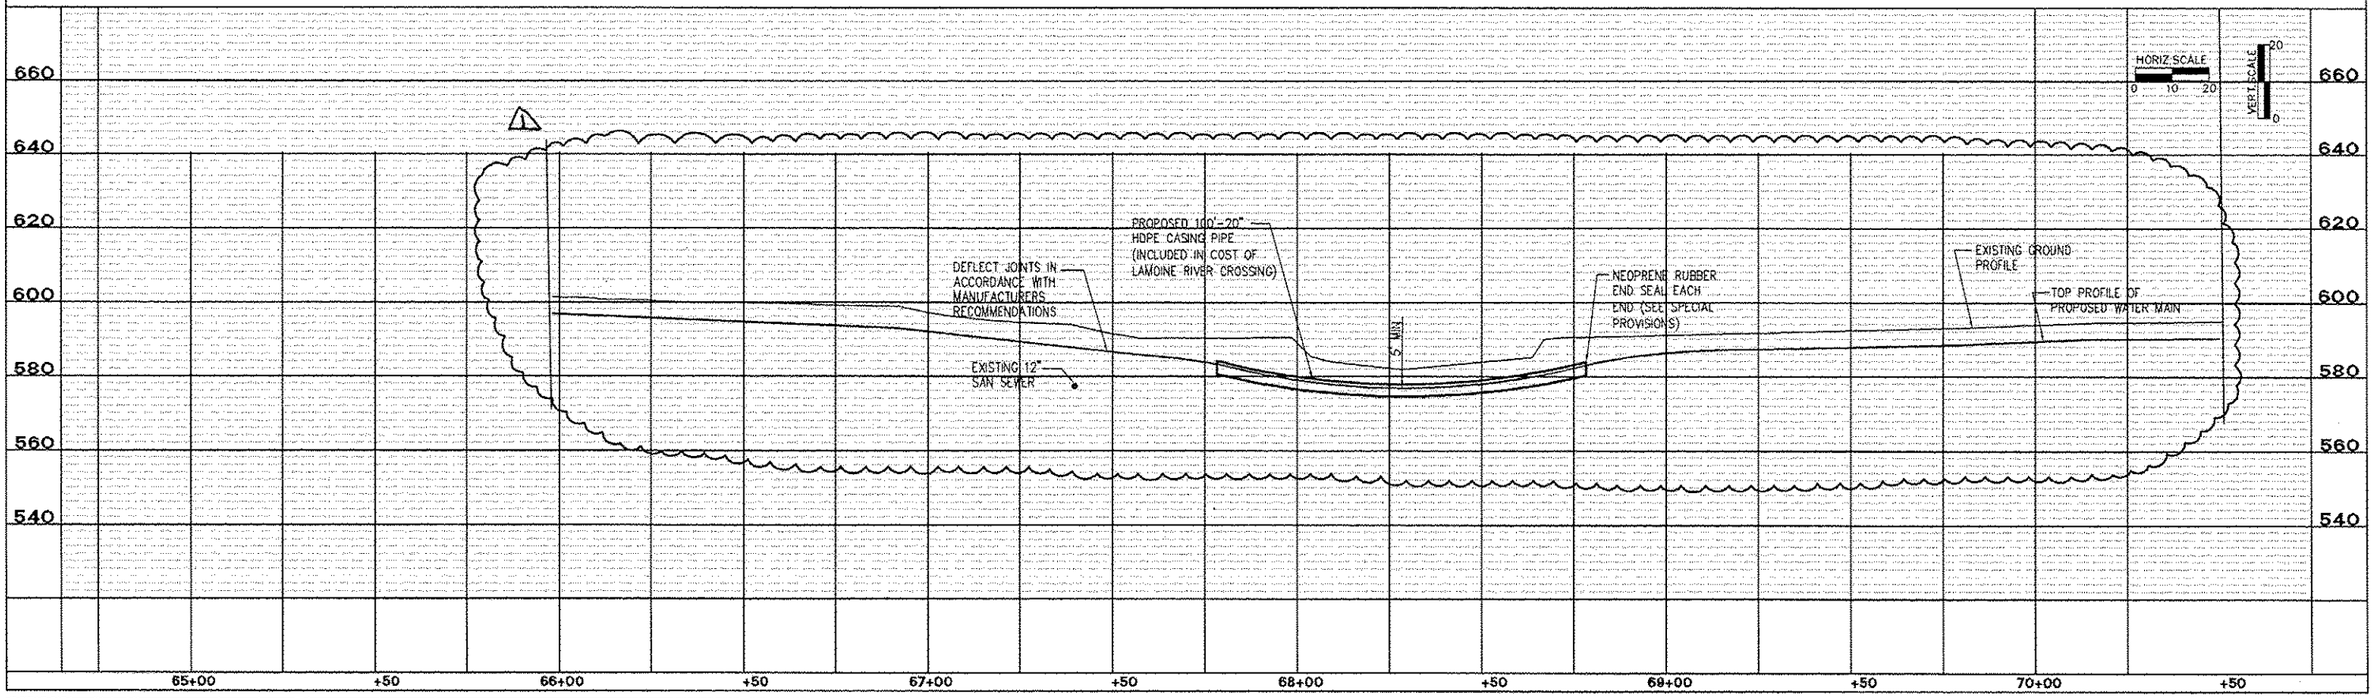

REVISIONS		
NO.	ITEM	DATE
1	Addendum 1	1/7/14

PLOTTING SCALE: 1" = 20'
DRAWN BY: MJC
CHECKED BY: ECM
DATE: JANUARY 6, 2014

McClure Engineering Associates, Inc.
714 East Jackson Street, Macomb, Illinois 61455
(309) 833-4594 FAX (309) 837-4909
Design firm License #184-000816 Copyright 2011 by McClure Engineering Associates, Inc.

WIGWAM HOLLOW BRIDGE REPLACEMENT
ADDENDUM NO. 1
CITY OF MACOMB
232 EAST JACKSON ST. McDONOUGH COUNTY, ILLINOIS
FILE NAME: W:\Macomb\projects\2007\wigwam-bridge-2007.dgn FIELD BOOK No: 2203, 2262, 2267 JOB NUMBER: 03-28-07-104

F.A.U. RTE.	SECTION	COUNTY	TOTAL SHEETS	SHEET NO.
6923	03-00128-00-BR	McDONOUGH	1	11A
		CONTRACT NO. 89356		