F.A.P. RTE.	SECTION	COUNTY	TOTAL SHEETS	SHEET NO.
351	2007-025-I	WILL	18	12
STA.	TO STA.			
FED. ROAD DIST. NO.	ILLINOIS	FED. AID PROJECT		

CONTRACT NO. 60C93

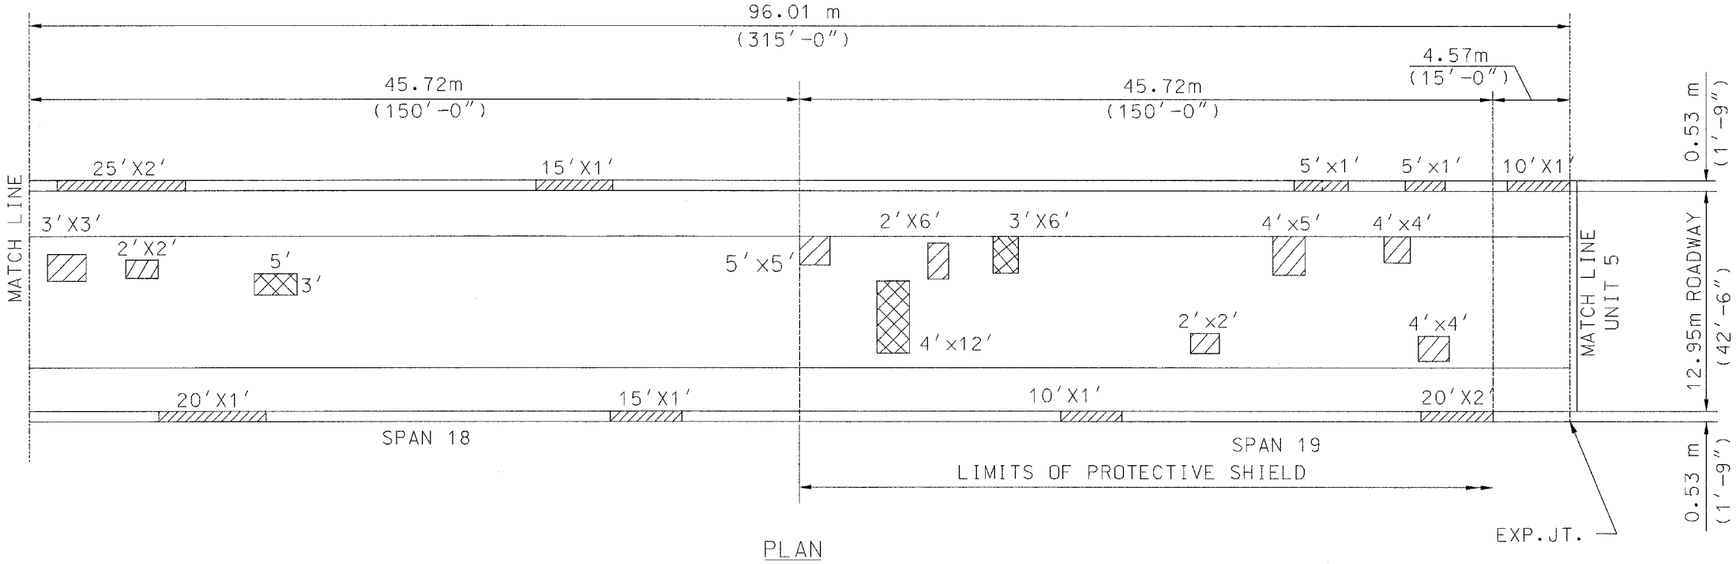

PLAN

FD 81 SF
PD 106 SF

* DECK SLAB PARTIAL DEPTH REPAIR PATCHES ARE SHOWN FOR INFORMATION ONLY

* LEGEND:
PARTIAL DEPTH (PD)
FULL DEPTH (FD)

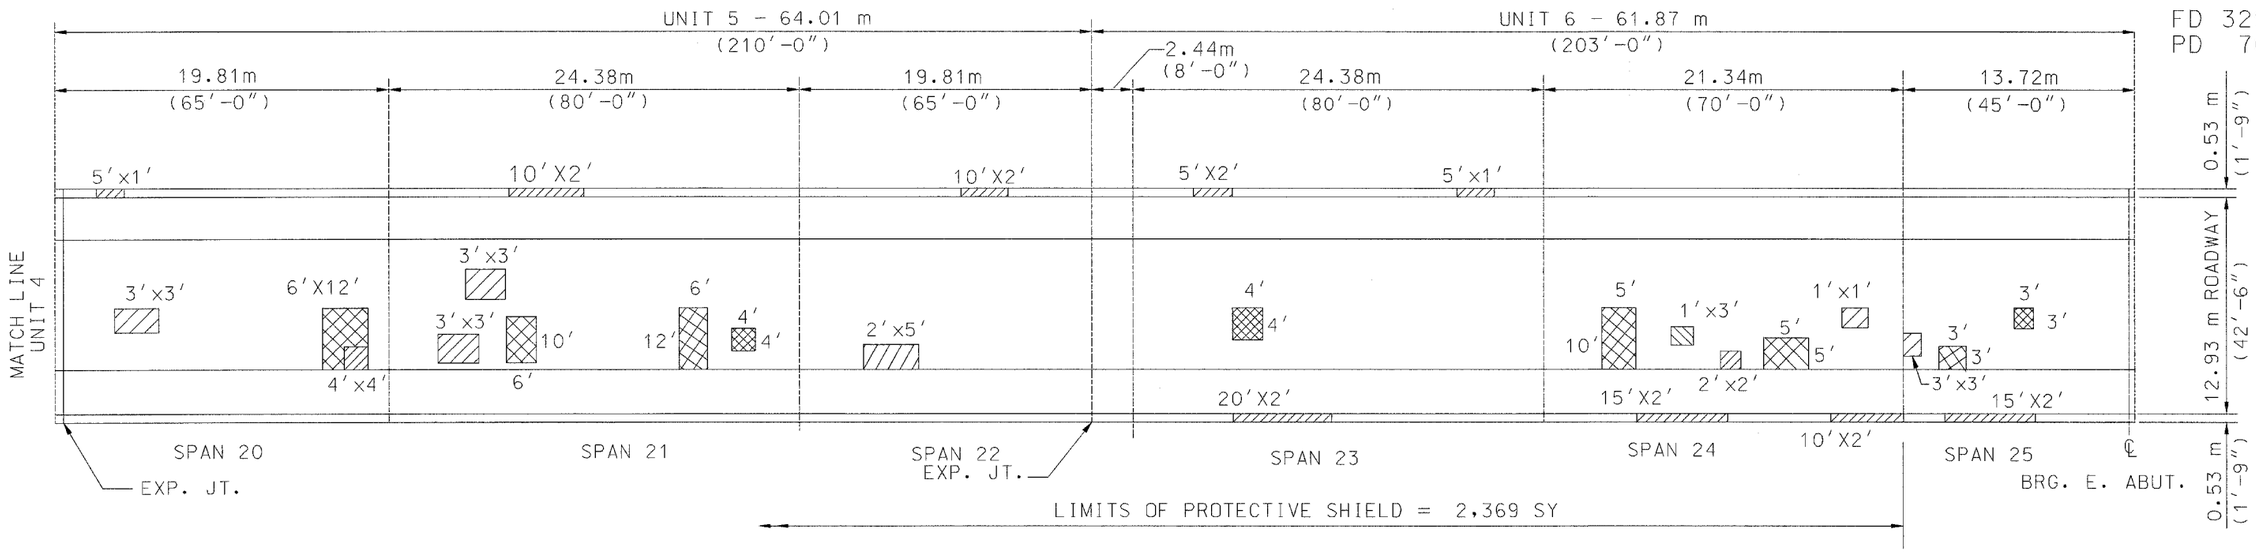

FD 329 SF
PD 70 SF

PLAN

REVISIONS	
NAME	DATE

ILLINOIS DEPARTMENT OF TRANSPORTATION

DECK CONCRETE PATCHING
IL. RTE. 7
OVER
DES PLAINES RIVER, RAILROAD
F.A.P. RTE. 351 SECTION: 2007-025-I
WILL COUNTY
STRUCTURE NO. 099-0185

SCALE: NONE DRAWN BY: D.L./F.M.
DATE: OCTOBER 26, 2007 CHECKED BY: B.N.S./S.J.P.

CHRISTIAN-ROGE & ASSOC., INC.
CHICAGO ILLINOIS

10/29/2007 2:07:46 PM