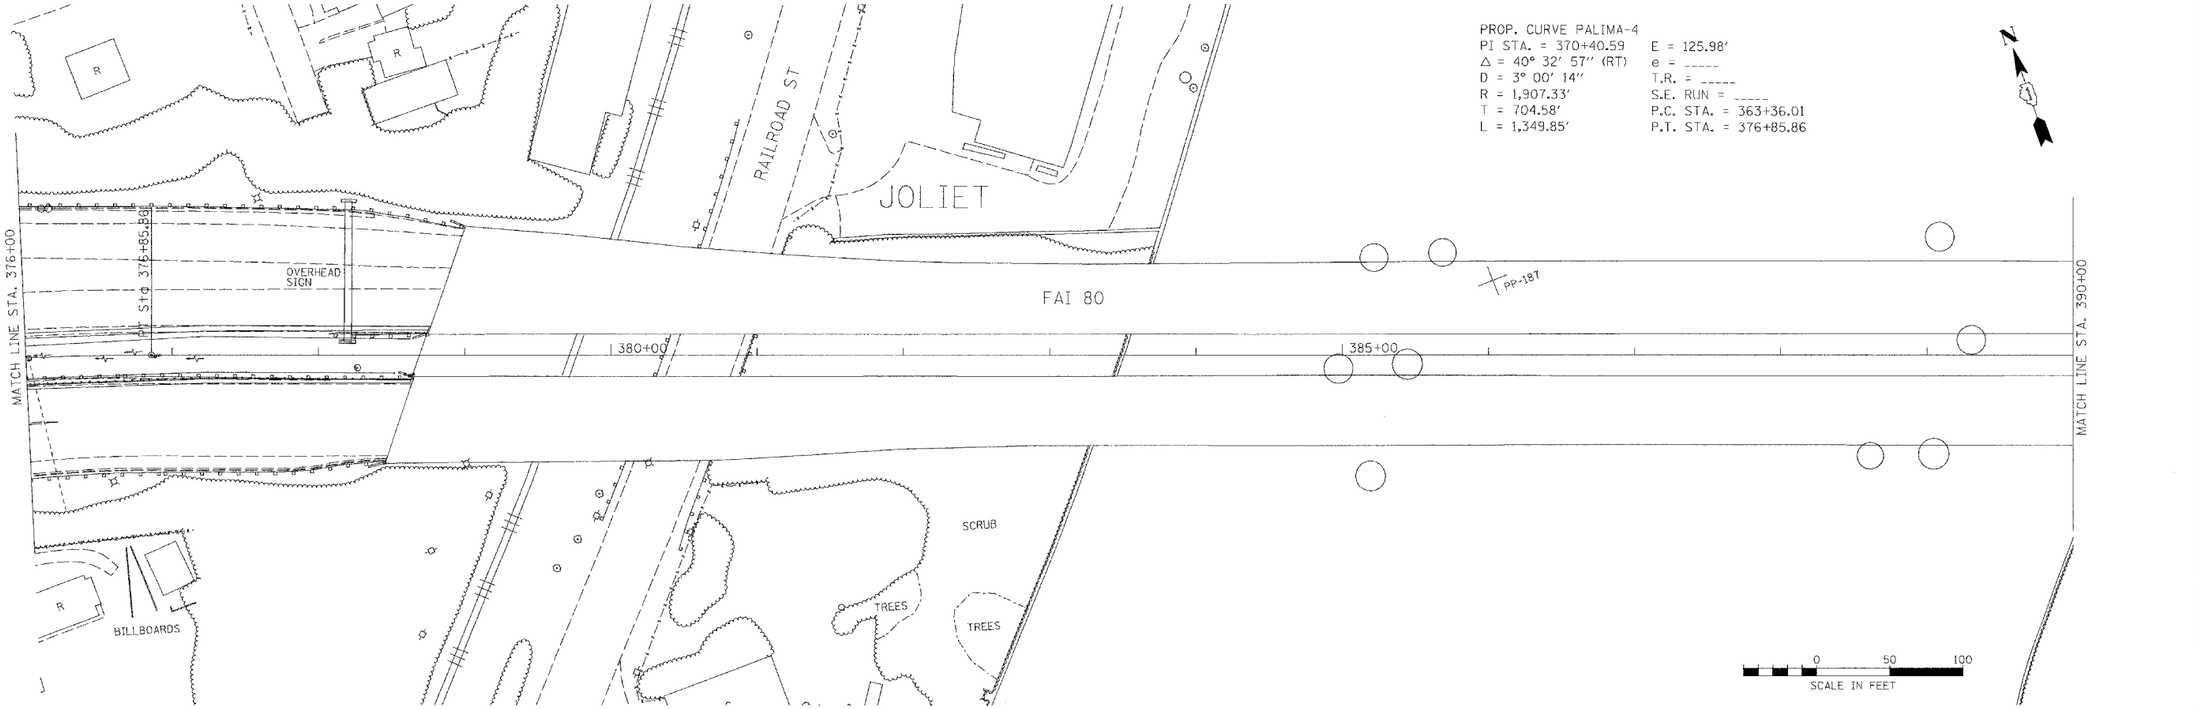

t:\Jobs2006\20063028-34\CAD\IDOT_Trans\dgn\GO\FAI-80_Plan12.dgn
11/7/2007 11:40:17 AM

FILE NAME = #FILEL#	USER NAME = _USER_	DESIGNED -	REVISED -
		DRAWN - EAD	REVISED -
	PLOT SCALE = 50.0000 ' / IN.	CHECKED - PJ	REVISED -
	PLOT DATE = 11/7/2007	DATE - 11/07/2007	REVISED -

STATE OF ILLINOIS
DEPARTMENT OF TRANSPORTATION

EXISTING AND PROPOSED ROADWAY PLANS

SCALE: 50 | SHEET NO. 17 OF 28 SHEETS | STA. | TO STA.

F.A.I. RTE.	SECTION	COUNTY	TOTAL SHEETS	SHEET NO.
80	2007-043 1	WILL	28	17
		CONTRACT NO. 60D33		
FED. ROAD DIST. NO.	ILLINOIS	FED. AID PROJECT		